
HPK/2012/0276

09 MAY 2012

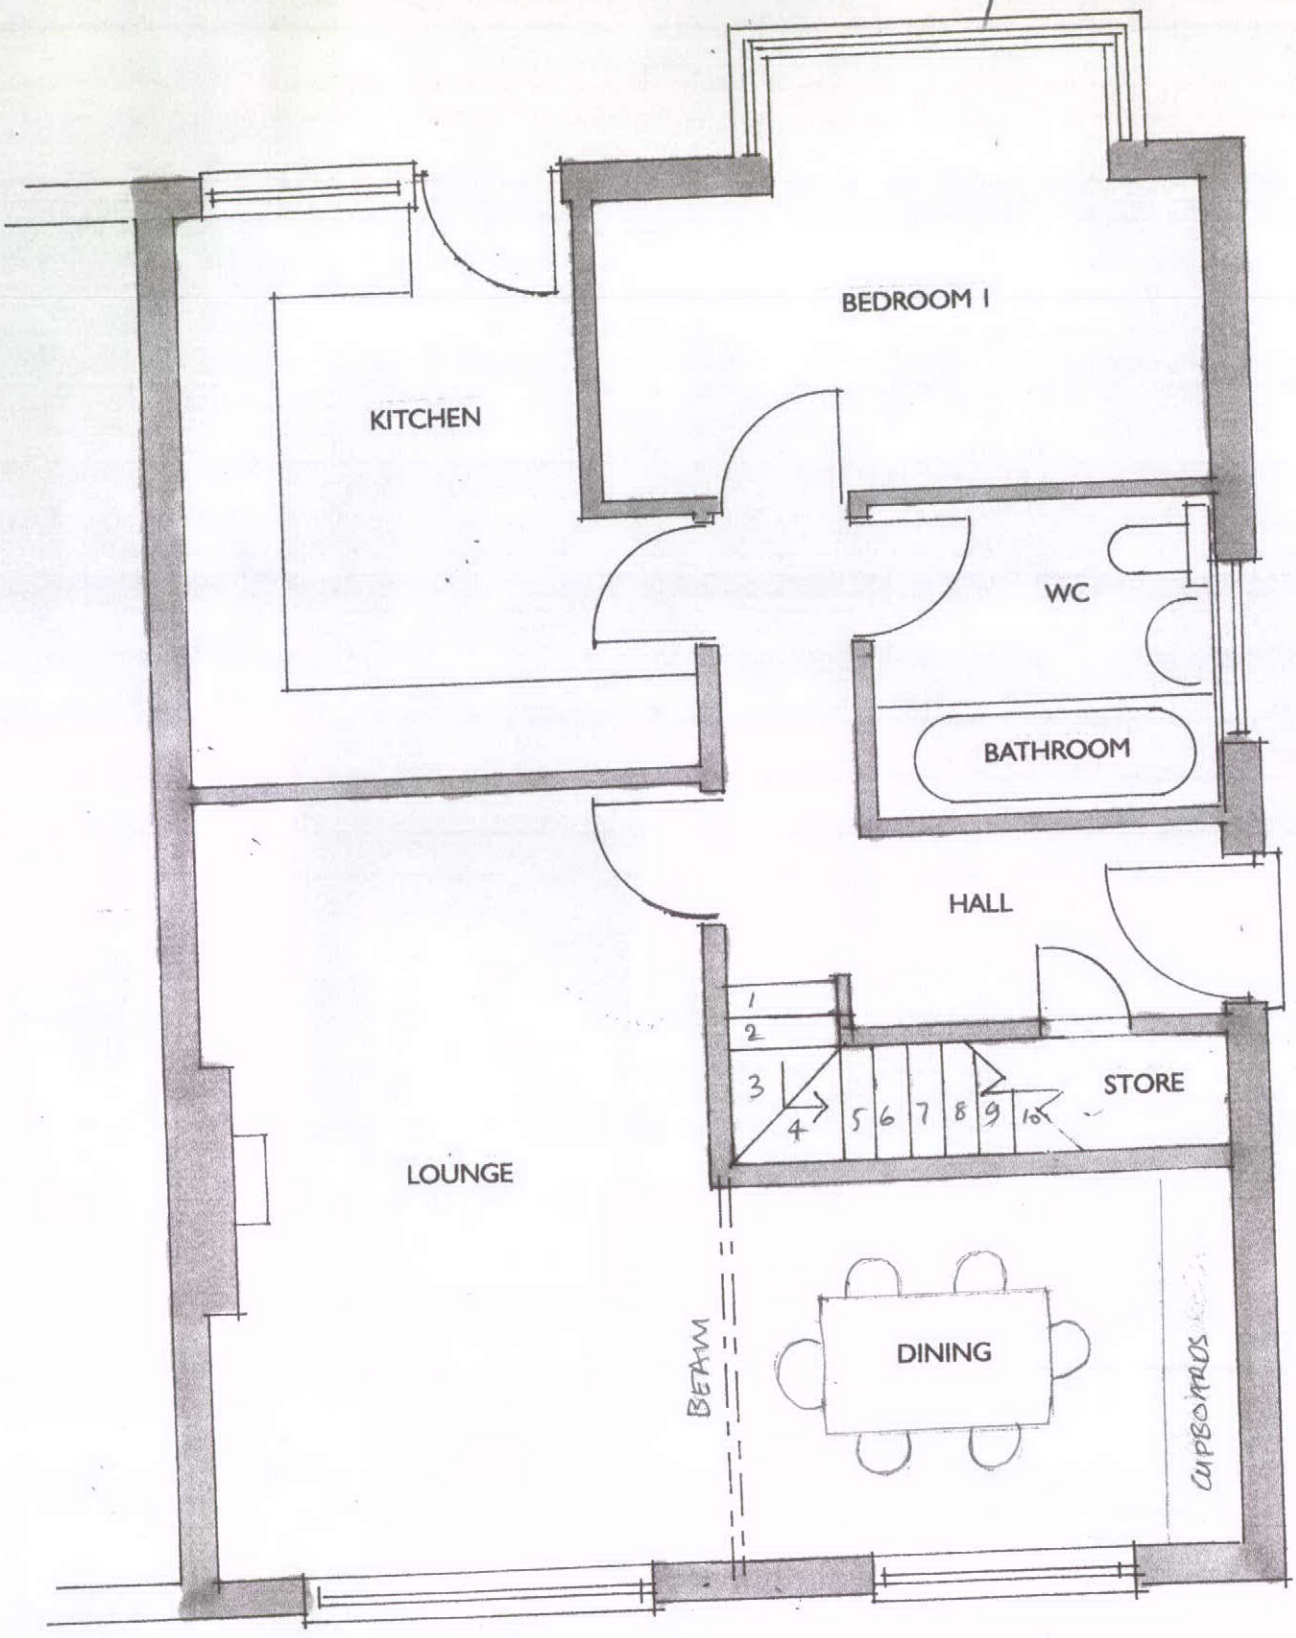

10 FALCON CLOSE, NEW MILLS
GROUND FLOOR PLAN
PROPOSED OPTION 1
SCALE 1.50
DWG No.MC.4

Mel Cr
01663
mel_cranmer@btinterr