

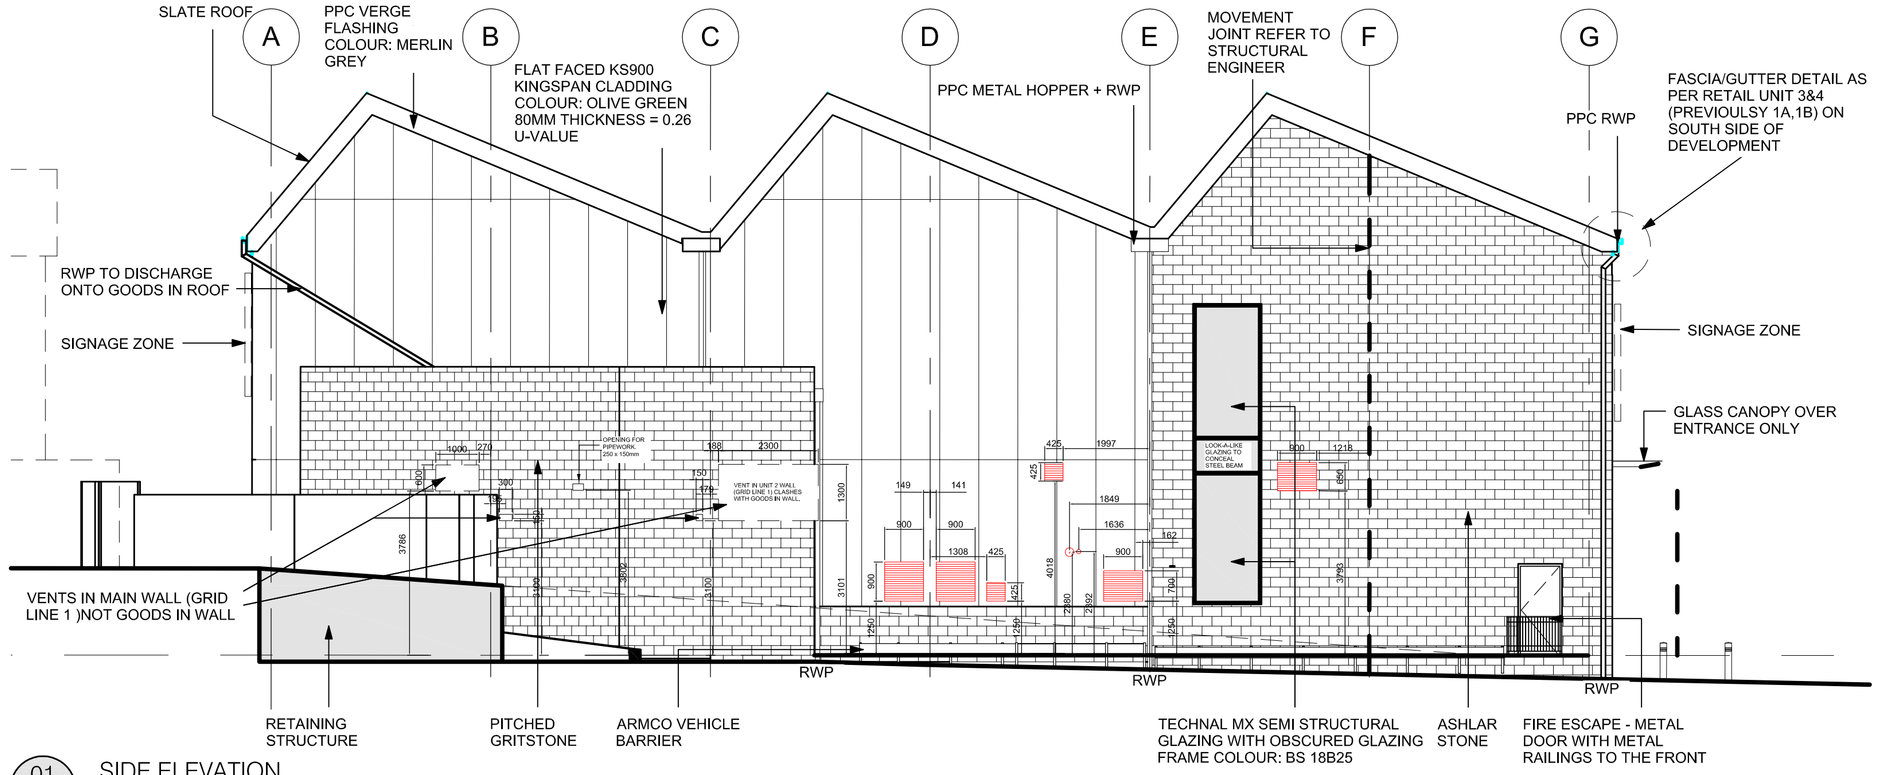



01 201 SIDE ELEVATION
1:100 WEST

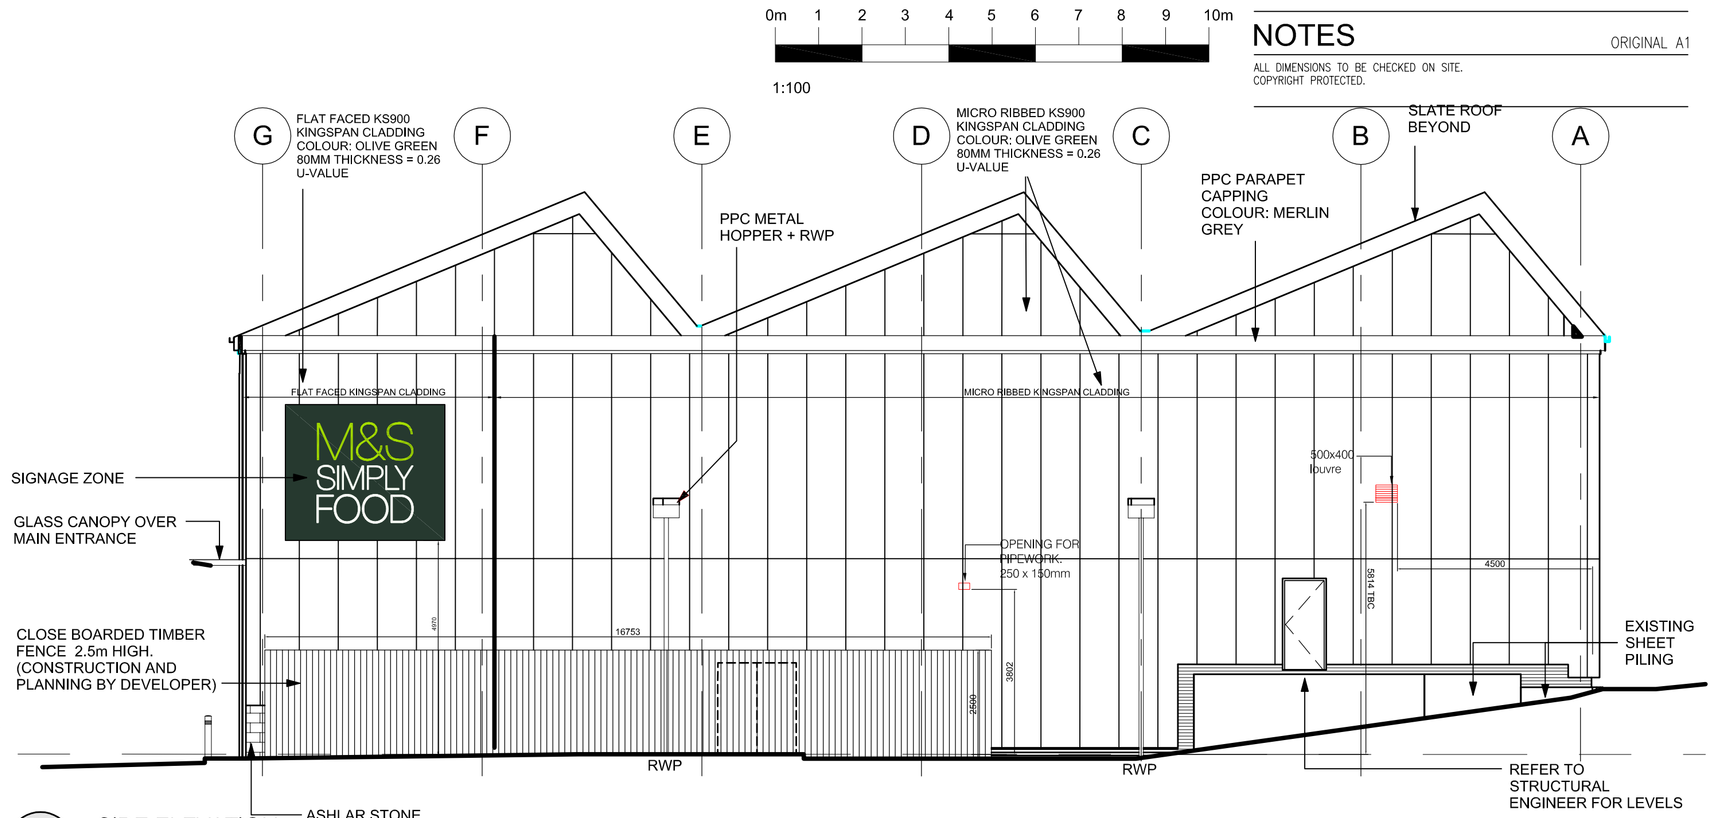

02 201 SIDE ELEVATION
1:100 EAST

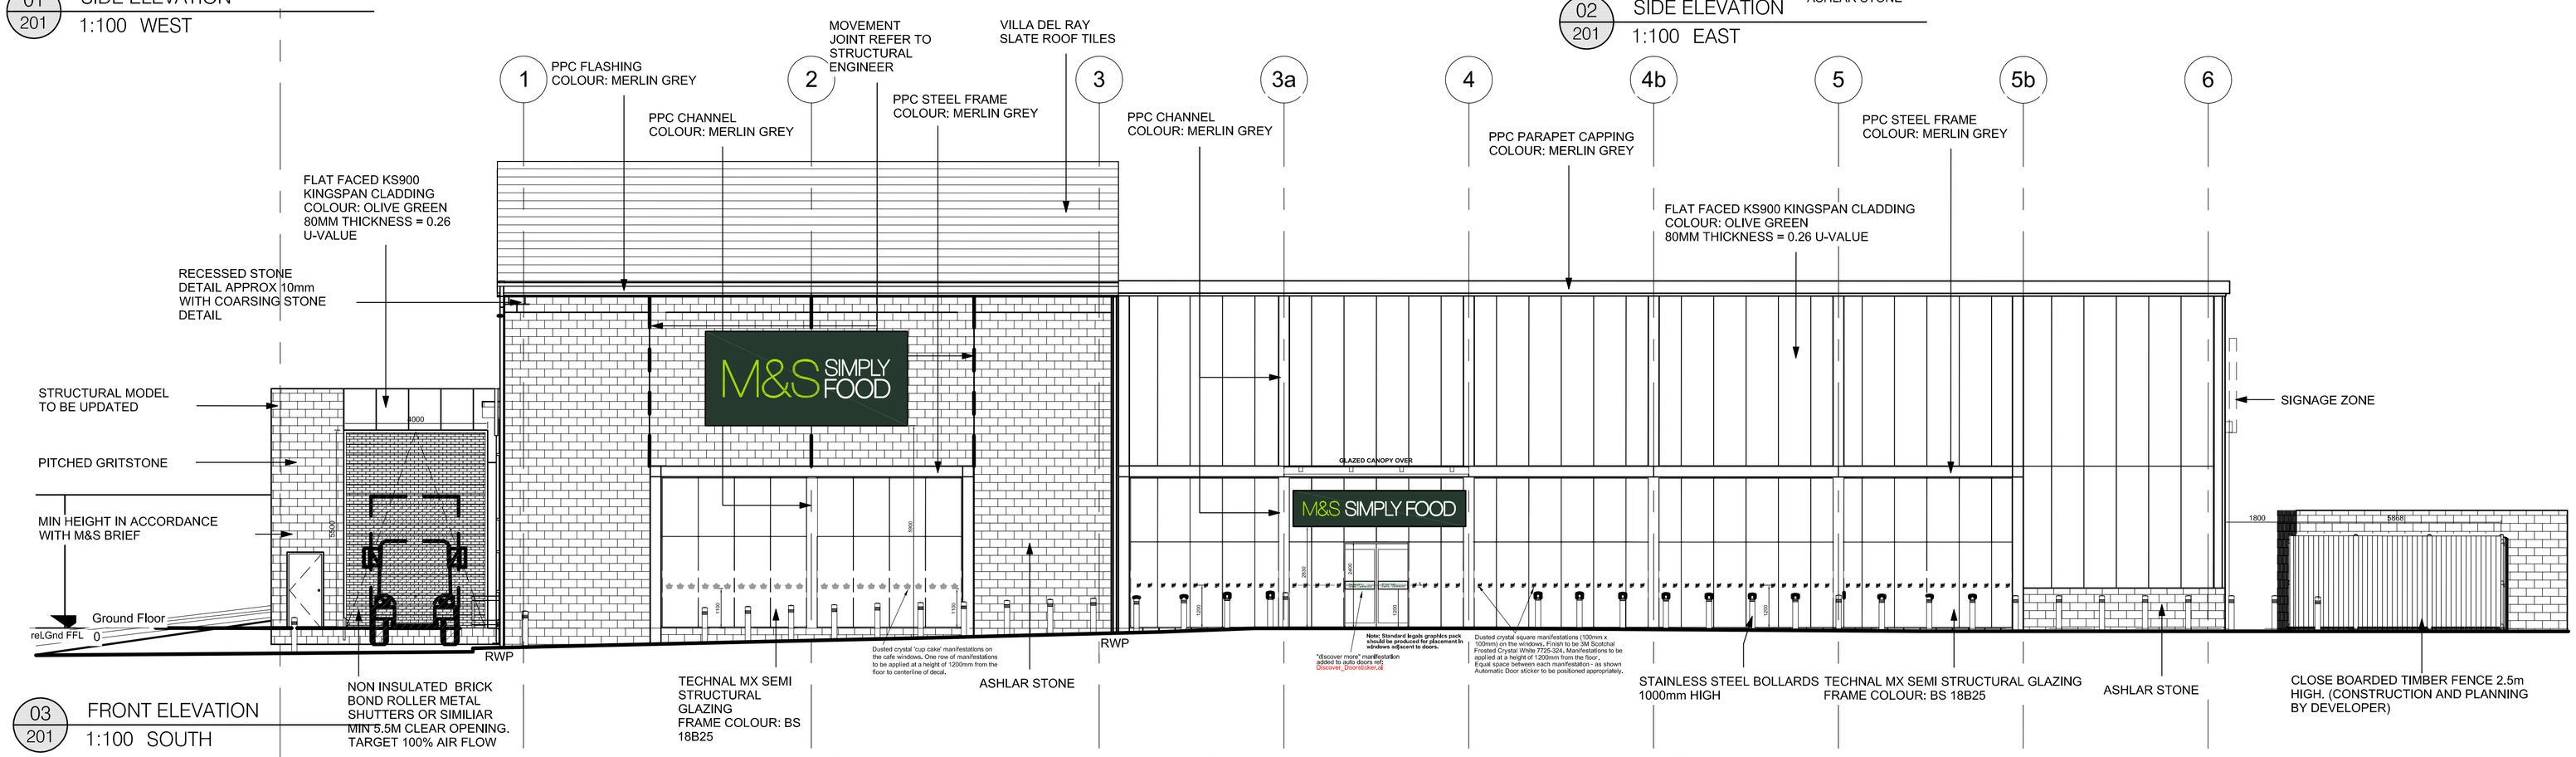

03 201 FRONT ELEVATION
1:100 SOUTH

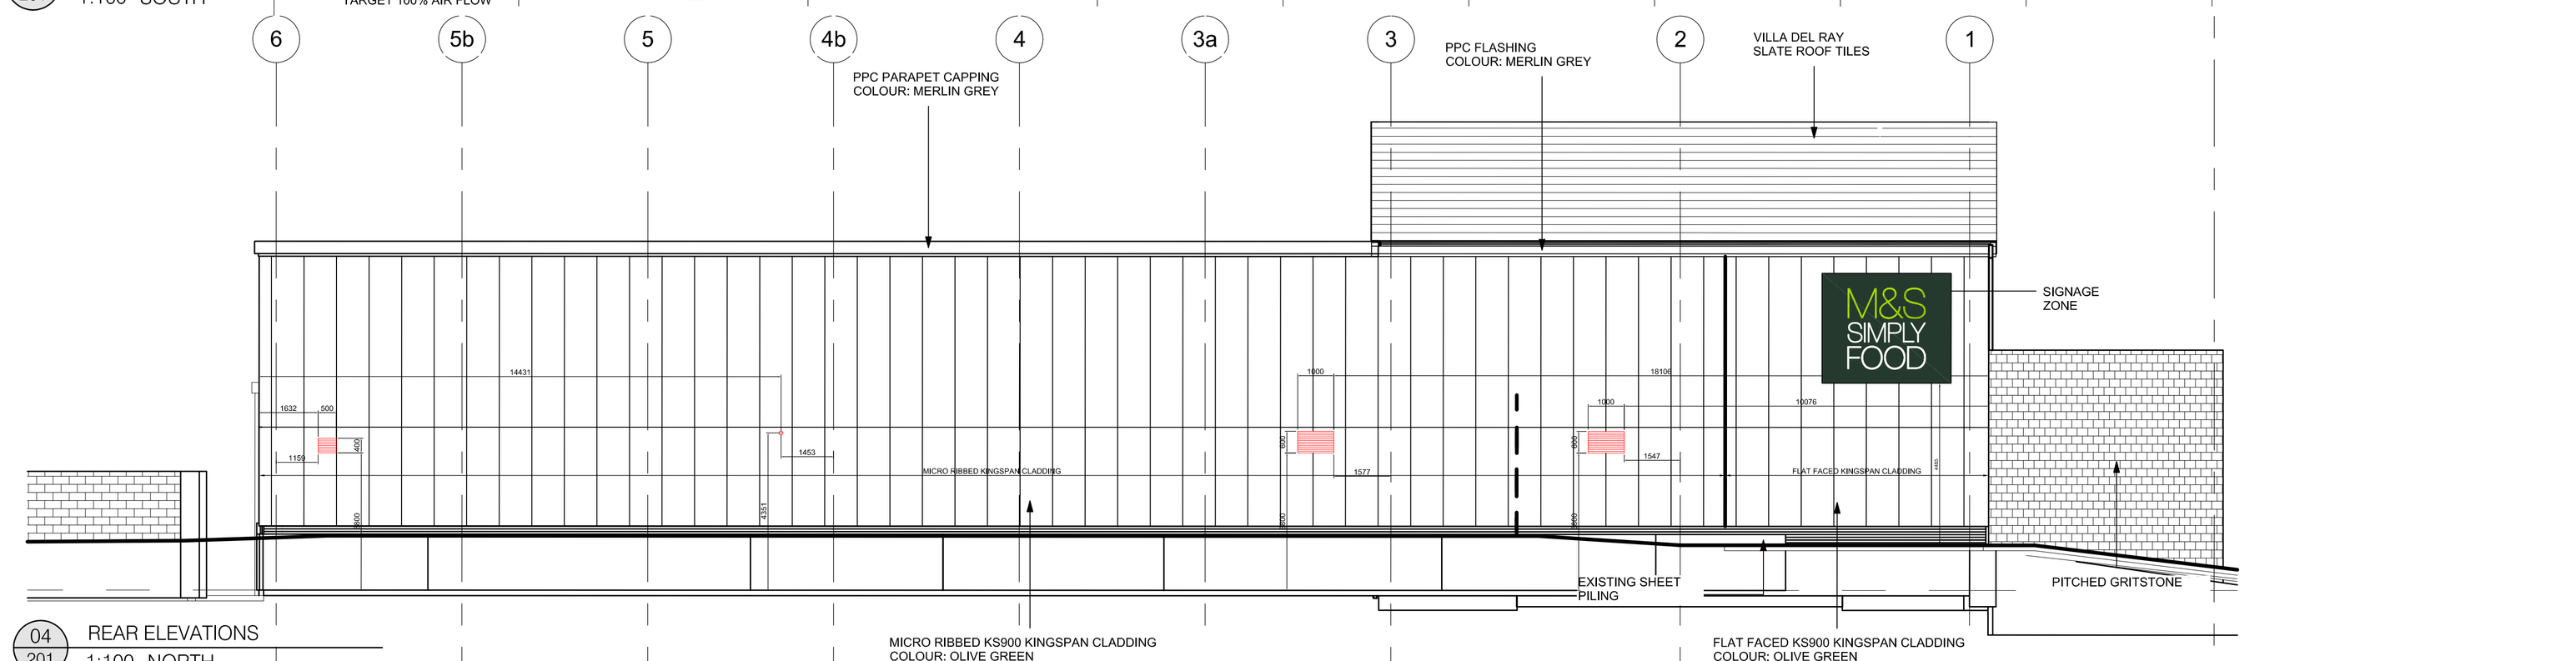

04 201 REAR ELEVATIONS
1:100 NORTH

NOTES

ORIGINAL A1

ALL DIMENSIONS TO BE CHECKED ON SITE.
COPYRIGHT PROTECTED.

REV	DATE	DESCRIPTION	DRAWN	CHECKED
01	26.04.12	REVISED TO NLP COMMENTS	LFF	FOC

LOCATION FIGURE

M&S

STORE NAME
GLOSSOP

STORE NUMBER
0000

COUNTRY
UNITED KINGDOM

PROJECT
NEW SIMPLY FOOD

DRAWING
PROPOSED EXTERNAL ELEVATIONS

CONSULTANT
LEWIS AND HICKEY LTD
CONSULTANT LOGO
L&H
LEWIS AND HICKEY
18 Farnham Road
Guildford
Surrey
GU1 4XA
Tel: 01483 560908
Fax: 01483 560660
Email: guildford@lewishickey.com

SCALE	PAPER SIZE	DATE	DRAWN	CHECKED
1:100	A1	16.04.12	LFF	FO

PROJECT No	CONSULTANT PROJECT No	DRAWING No	STATUS	REV
00000	G3731	201	P	01

DISCIPLINE CODE	DISCIPLINE DESCRIPTION
A	ARCHITECTURE