
NOTES

ORIGINAL A1


ALL DIMENSIONS TO BE CHECKED ON SITE.
COPYRIGHT PROTECTED.

0m 1 2 3 4 5 6 7 8 9 10m


1:100

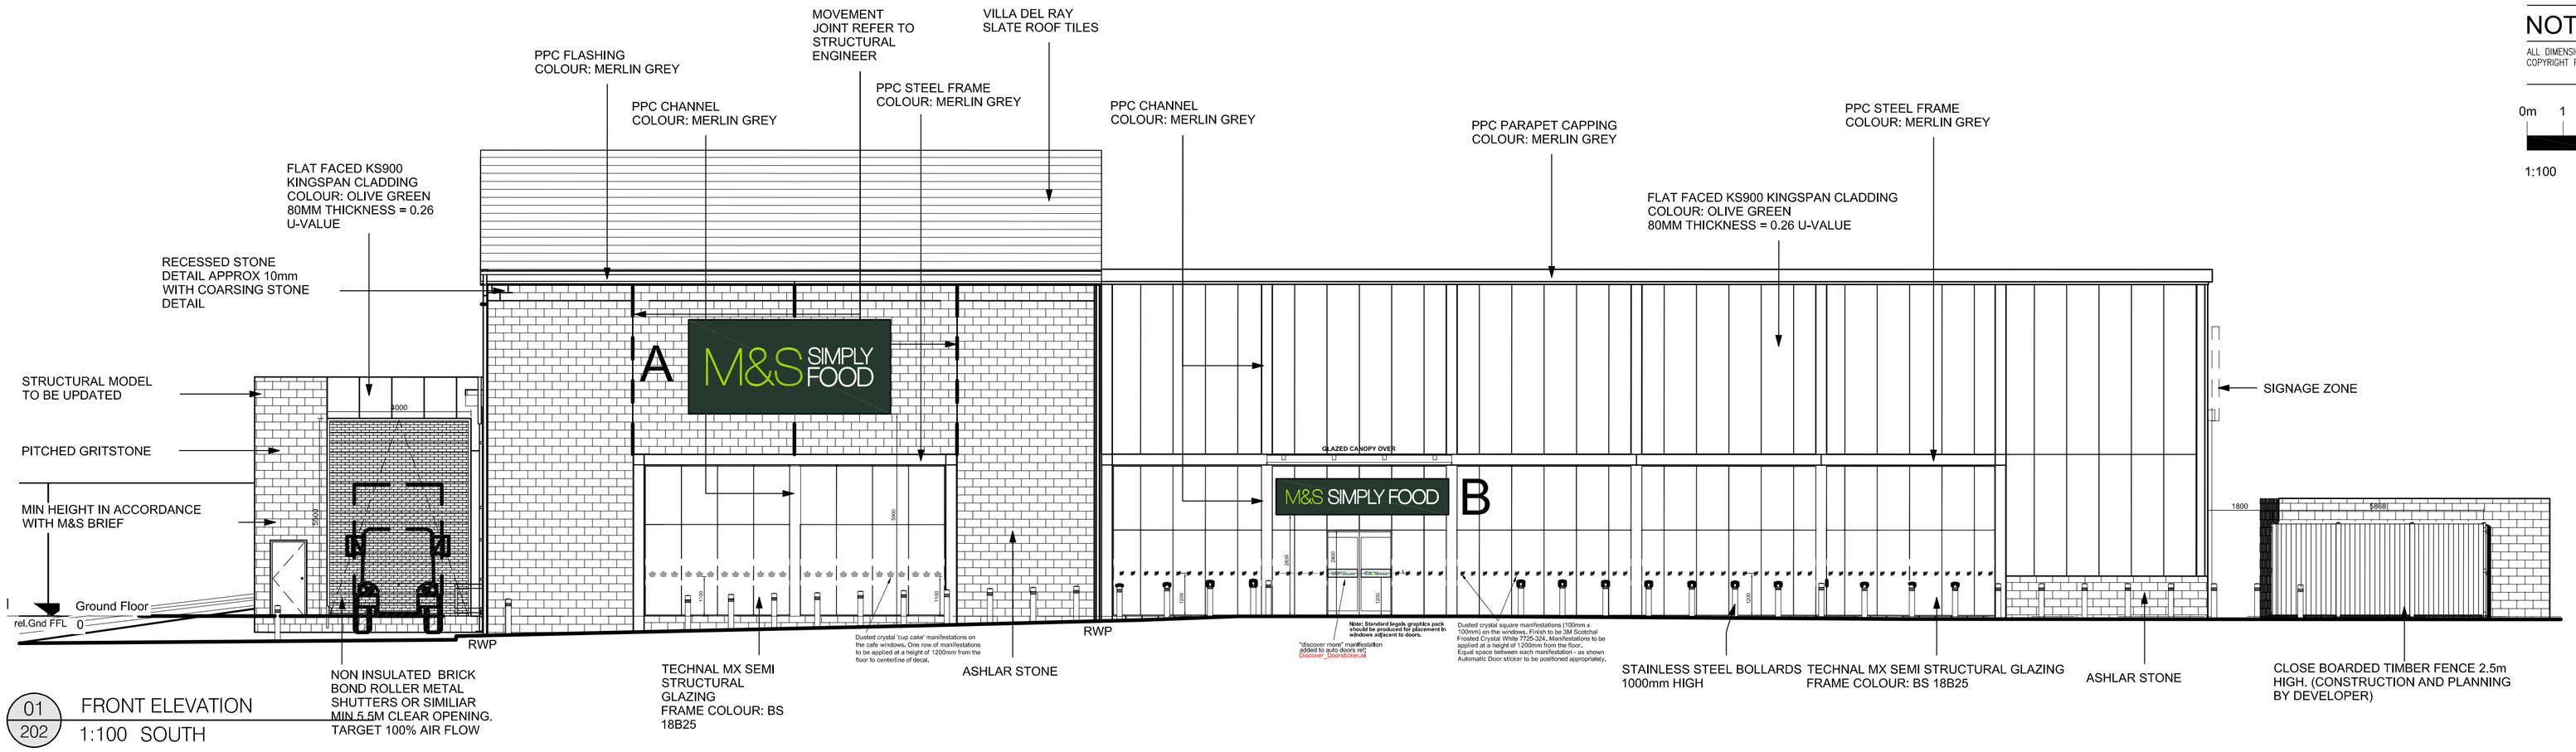


01 / 202 FRONT ELEVATION
1:100 SOUTH

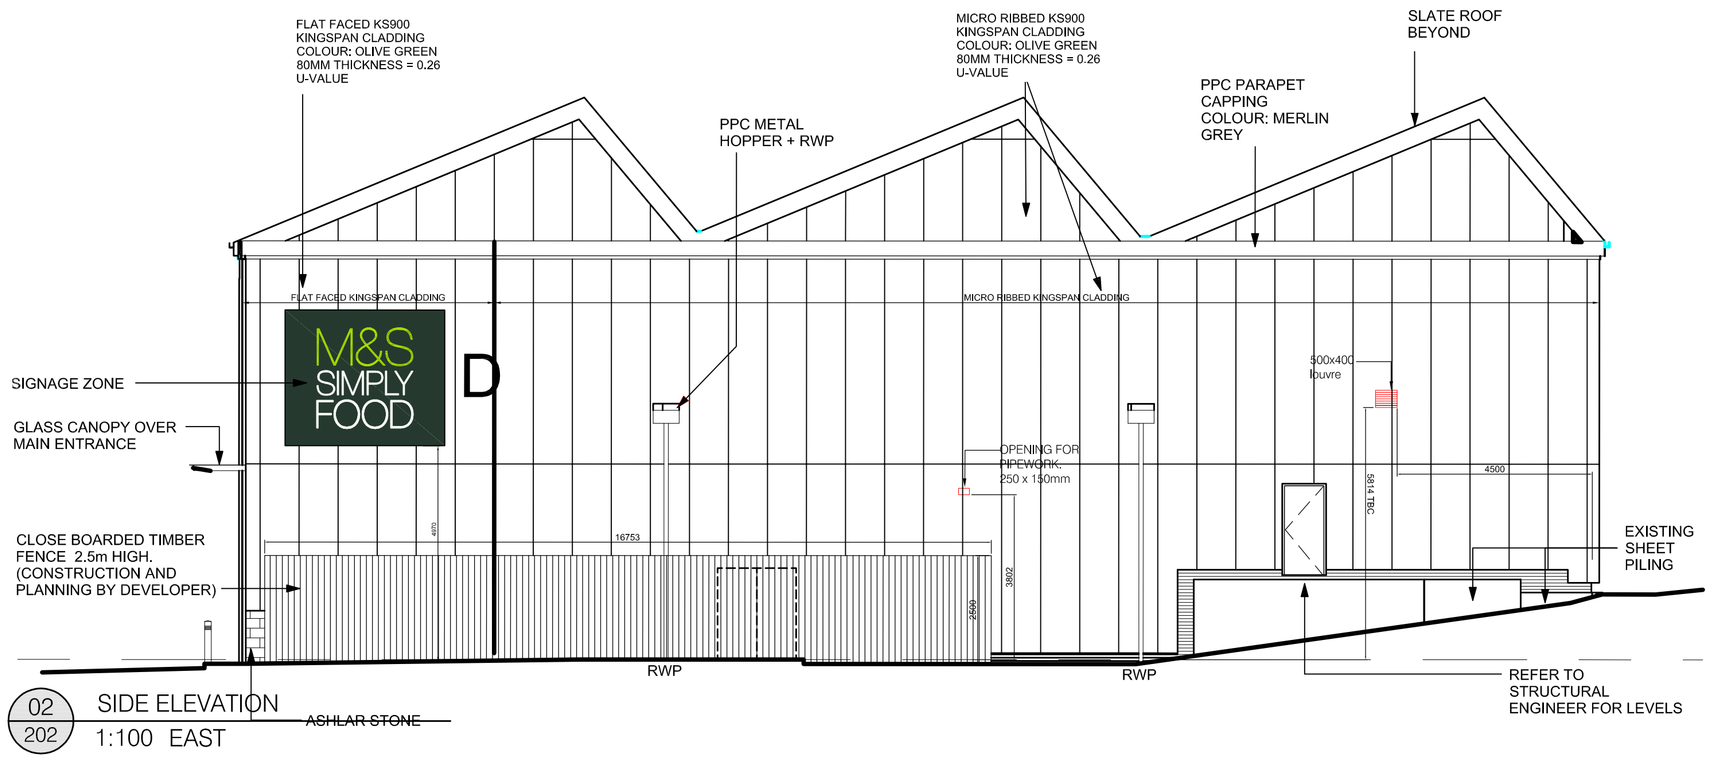

02 / 202 SIDE ELEVATION
1:100 EAST

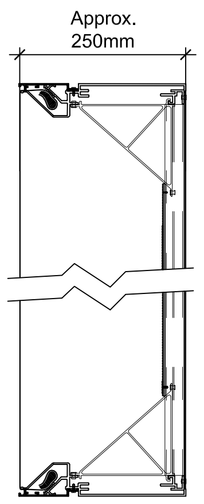

FLEX SIGNCASE SECTION (NTS)

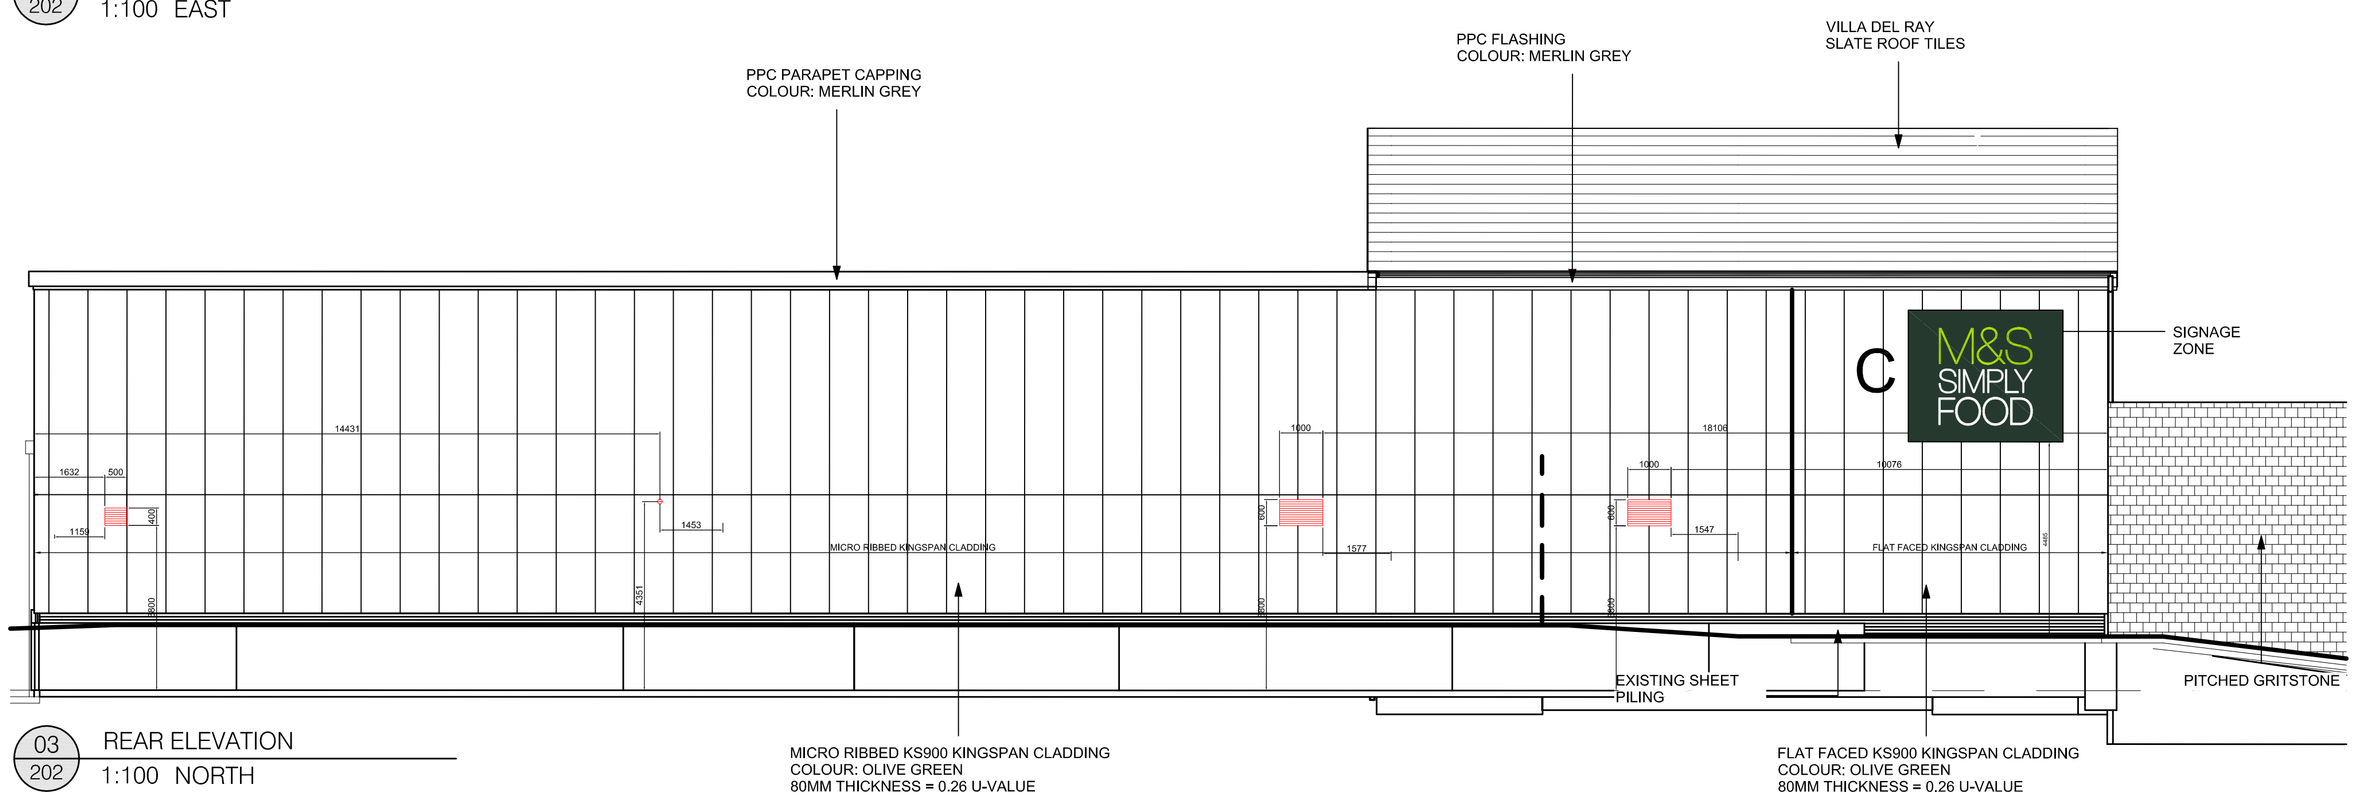

03 / 202 REAR ELEVATION
1:100 NORTH

SIGNS A, B & C

(INTERNALLY ILLUMINATED FASCIA SIGNS AS SHOWN ON ELEVATION)

INTERNALLY ILLUMINATED FLEXFACE SIGN TO COMPLY WITH PART L, SIZED AS DETAIL. LAMP COULOUR 4000K. ILLUMINATION TO BE SPREAD EVENLY ACROSS THE SURFACE OF THE SIGN AND IN ACCORDANCE WITH CURRENT M&S EXTERNAL FACADE DESIGN GUIDELINES. EXTRUDED ALUMINIUM SIGNCASE STOVED WHITE INTERNALLY,


EXTERNAL FLEXIBLE SKIN TO BE IN DARK GREEN REF: RAL 6009 AND 'M&S' LOGO TO BE IN LIME GREEN TO MATCH PANTONE REF: 382C OR RAL 100 80 80. THE REVERSE SIDE OF SIGNAGE SKIN TO BE SPRAYED SO THAT THE DARK GREEN AREAS ARE COMPLETELY OPAQUE.

THE 'SIMPLY FOOD' LOGO TO BE IN WHITE INTERNALLY ILLUMINATED BEHIND TEXT ONLY BY MEANS OF WHITE LED'S.


THE FRONT FACE IS DIGITALLY PRINTED WITH DARK GREEN, LIME & WHITE AS REQUIRED.

SIGNAGE DEPTH TO BE APPROX. 250mm DEEP AND SIGNAGE FIXED BACK TO BUILDING USING DISCREETLY PLACED CONTEMPORARY BRACKETS AND FIXINGS TO STRUCTURAL ENGINEER APPROVAL.

NOTE: ILLUMINATION LEVEL OF ALL SIGNS WILL NOT EXCEED 500 CANDELAS / SQ M

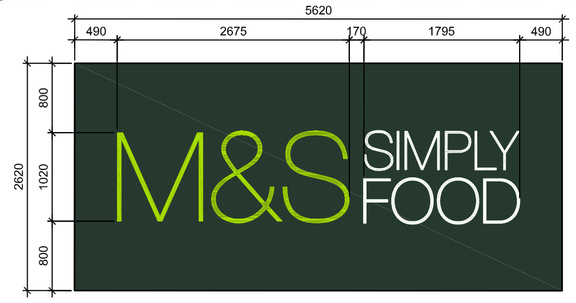

Sign A (1:50)

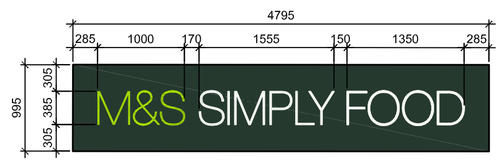

Sign B (1:50)



Sign C & D (1:50)

ALL sides to be RAL6009 (green)

REV	DATE	DESCRIPTION	DRAWN	CHECKED
01	26.04.12	REVISED TO NLP COMMENTS	LFF	FOC

LOCATION FIGURE

M&S

STORE NAME
GLOSSOP

STORE NUMBER
0000

COUNTRY
UNITED KINGDOM

PROJECT
NEW SIMPLY FOOD

DRAWING
PROPOSED SIGNAGE DETAILS

CONSULTANT
LEWIS AND HICKEY LTD
CONSULTANT LOGO
L&H
LEWIS AND HICKEY
18 Farnham Road
Guildford
Surrey
GU1 4XA
Tel: 01483 560908
Fax: 01483 560660
Email: guildford@lewishickey.com

SCALE	PAPER SIZE	DATE	DRAWN	CHECKED
1:100	A1	16.04.12	LFF	FO

PROJECT No	CONSULTANT PROJECT No	DRAWING No	STATUS	REV
00000	G3731	202	P	01

DISCIPLINE CODE	DISCIPLINE DESCRIPTION
A	ARCHITECTURE