




SOUTH EAST ELEVATION as proposed

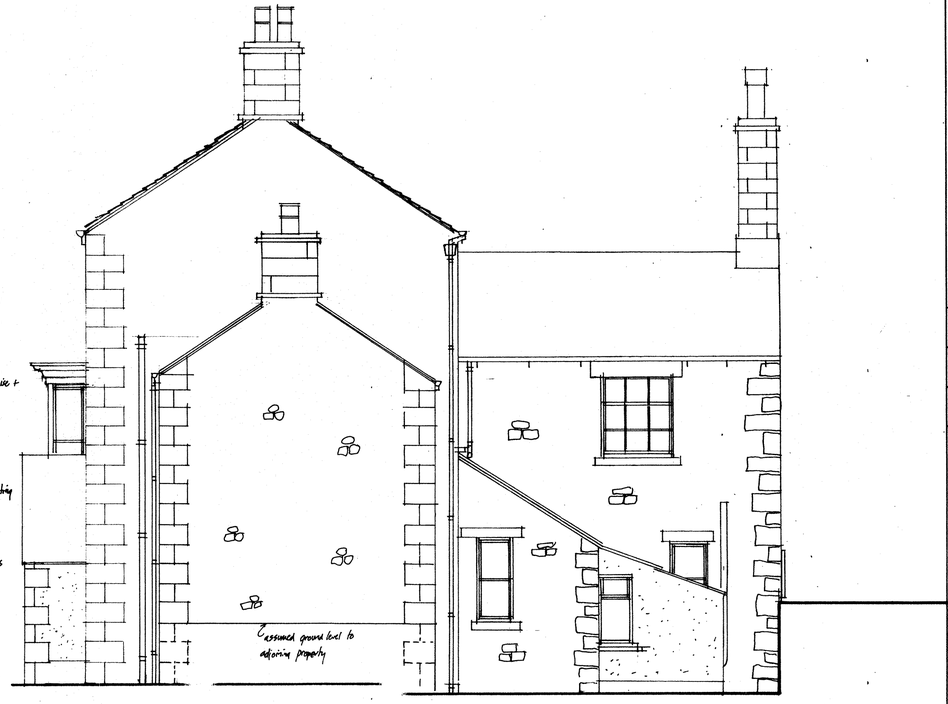

NORTH EAST ELEVATION as proposed

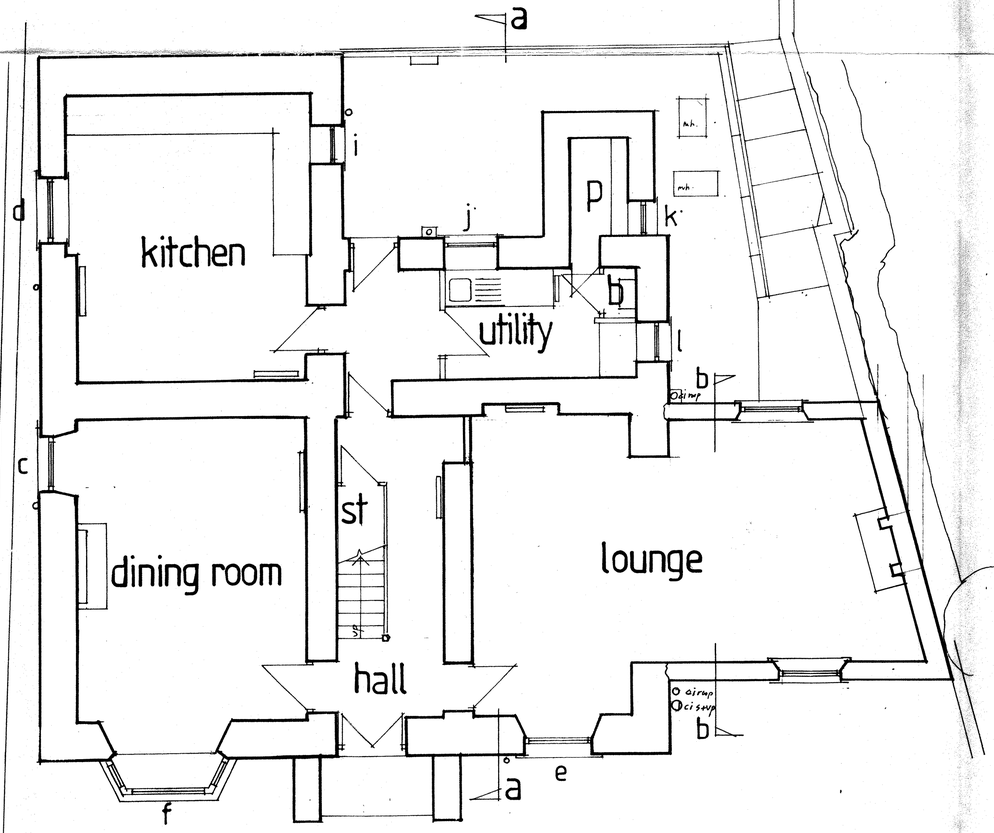

GROUND FLOOR PLAN as proposed

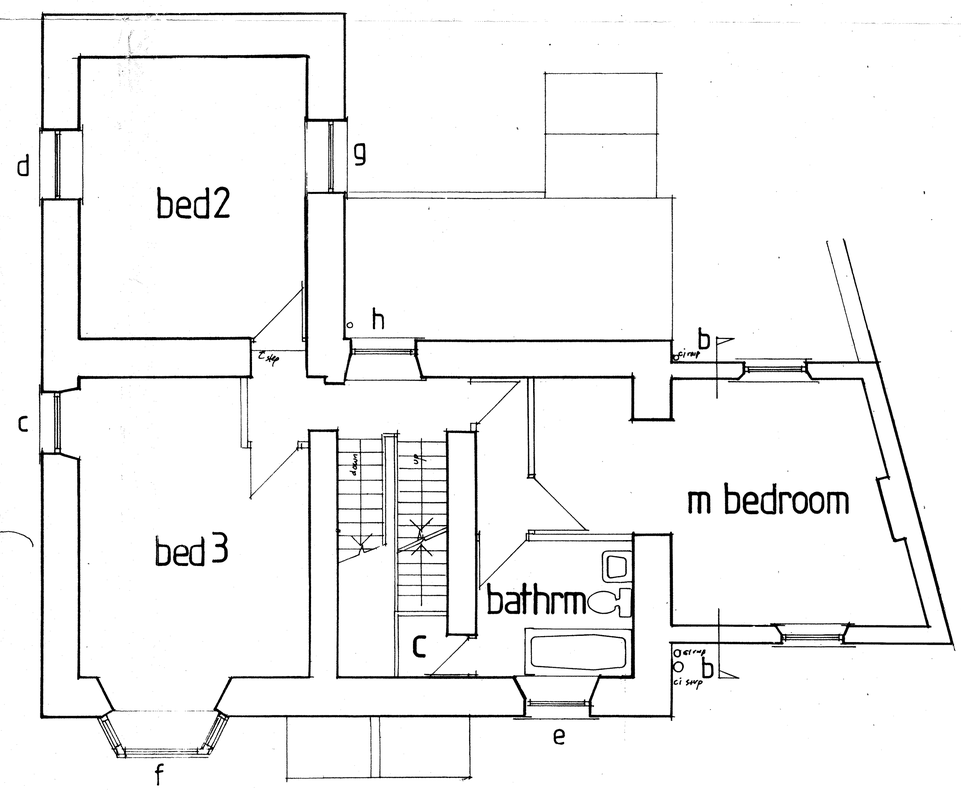

FIRST FLOOR PLAN as proposed

Notes:-
All dimensions must be checked on site and not scaled from this drawing.
© This drawing is copyright and must not be copied without the express approval of the author.

HPK/2012/0258

15 MAY 2012

No.	Date	Revisions

Client

MR+MRS P McMAHON

Job Title

BATH HOUSE
2 MACCLESFIELD ROAD
BUXTON SK17 9AH

proposed extension

Scale 1:50

Date MAR 2012

ANDREW HUMPHRIES
CHARTERED ARCHITECT R.I.B.A., A.C.I.Arb., A.M.R.S.H., M.F.B.

Offices at:

BRUND MILL
SHEEN
Nr LONGNOR
BUXTON DERBYSHIRE
tel HARTINGTON (01298) 84383

9 MARKET PLACE
FARINGDON
OXFORDSHIRE SN7 7HL
tel FARINGDON (01367) 21809

Drg. No.	Rev.
BM 1557·4	