HPK/2012/0279

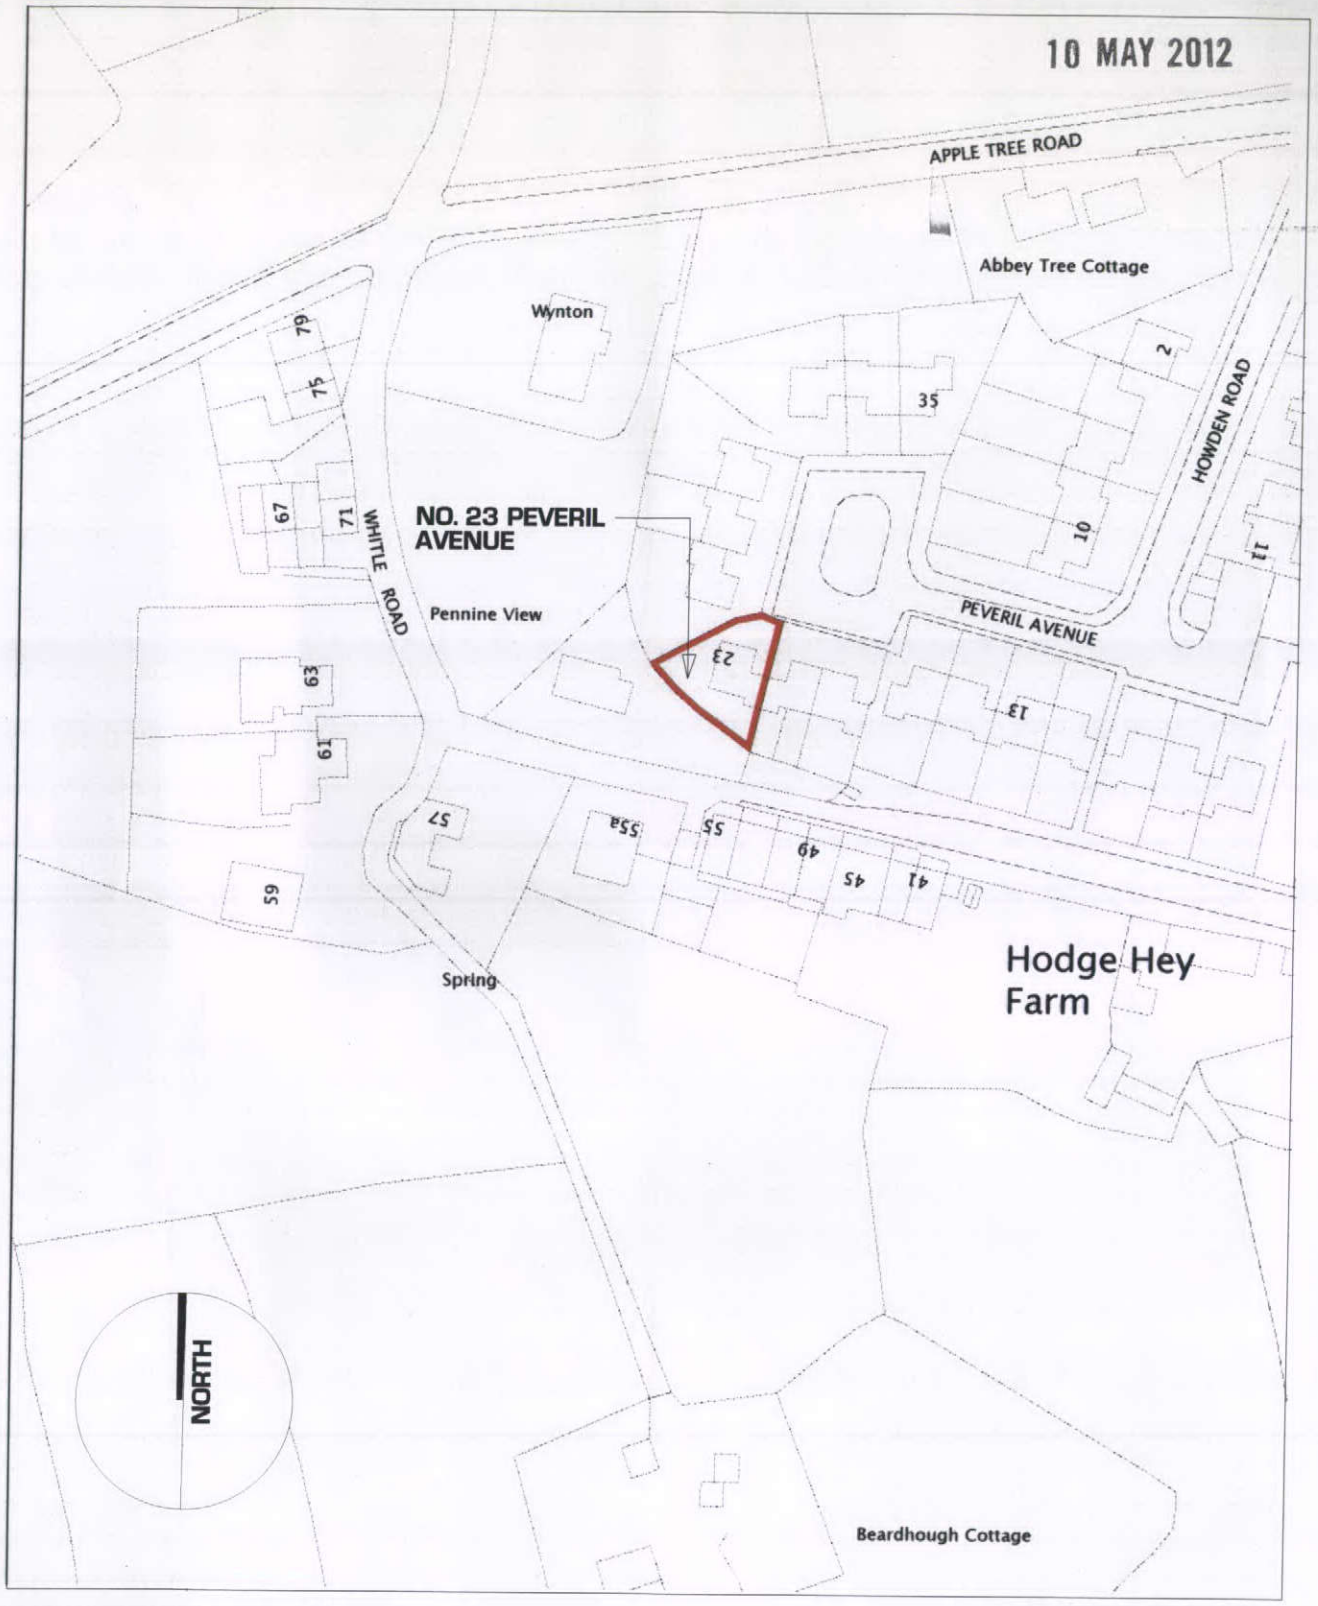

PROJECT: EXTENSION AT 23 PEVERIL AVENUE, NEW MILLS, SK22 4EB
DRAWING: SITE LOCATION PLAN
SCALE: 1:1250
DATE: APRIL 2012

DRAWING NO: 00-03
TO BE READ IN CONJUNCTION WITH DRAWINGS 00-01 & 00-02