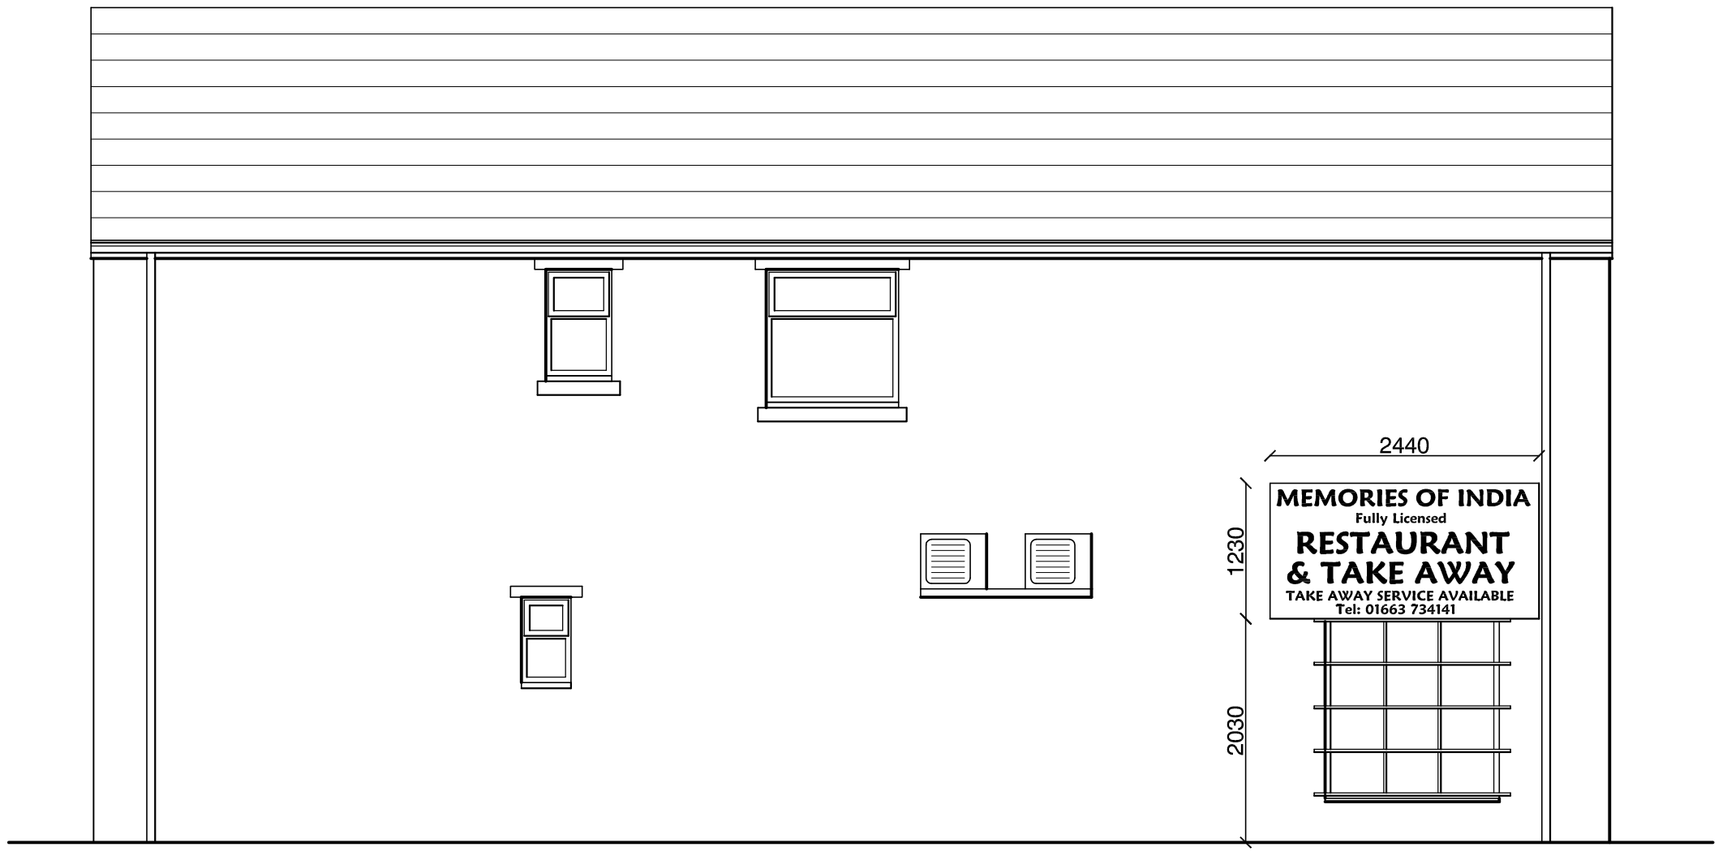

Side Elevation

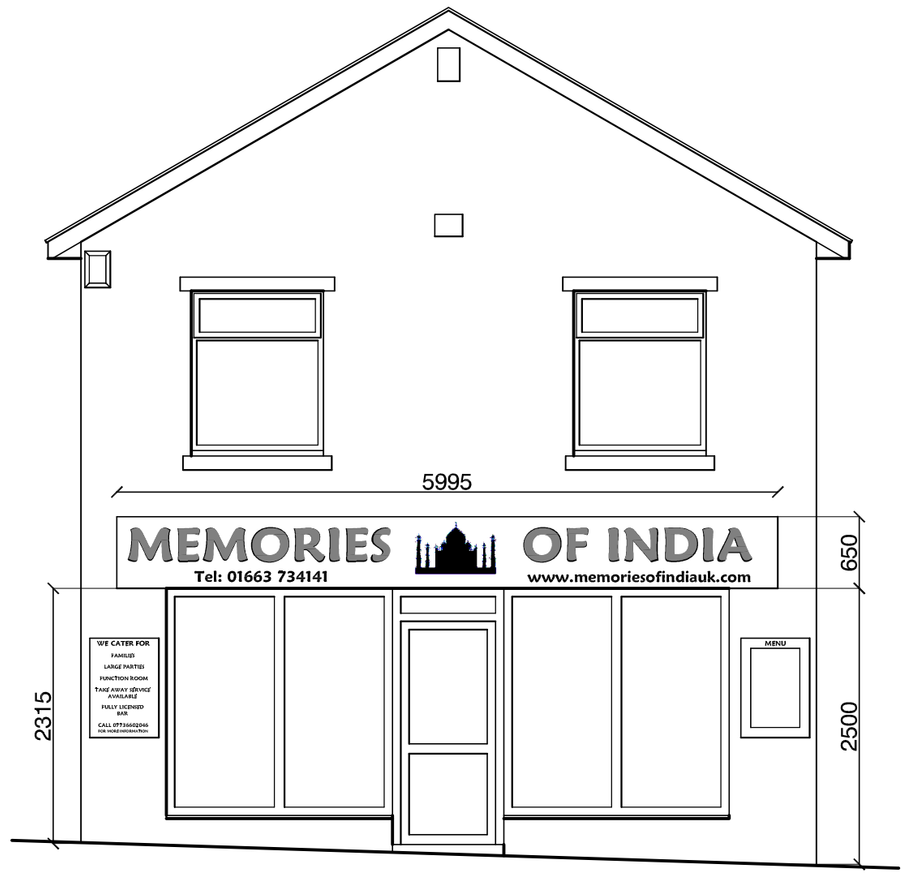

Front Elevation

HIGH PEAK **ARCHITECTS** LTD

2nd Floor, Wharf House, Wharf Road, Whaley Bridge, High Peak, Derbys SK23 7AD

Tel: 01663 719717 Website: highpeakarch.com Email: hpa@highpeakarch.com

Proposed New Shop Front

Memories of India, Whaley Bridge

Elevations

1132.01

Scale: 1:50 @ A2 Date: May 2012 DO NOT SCALE OFF THIS DRAWING Rev: