
HPK/2012/0235

1-1250

SITE PLAN

15 MAY 2012

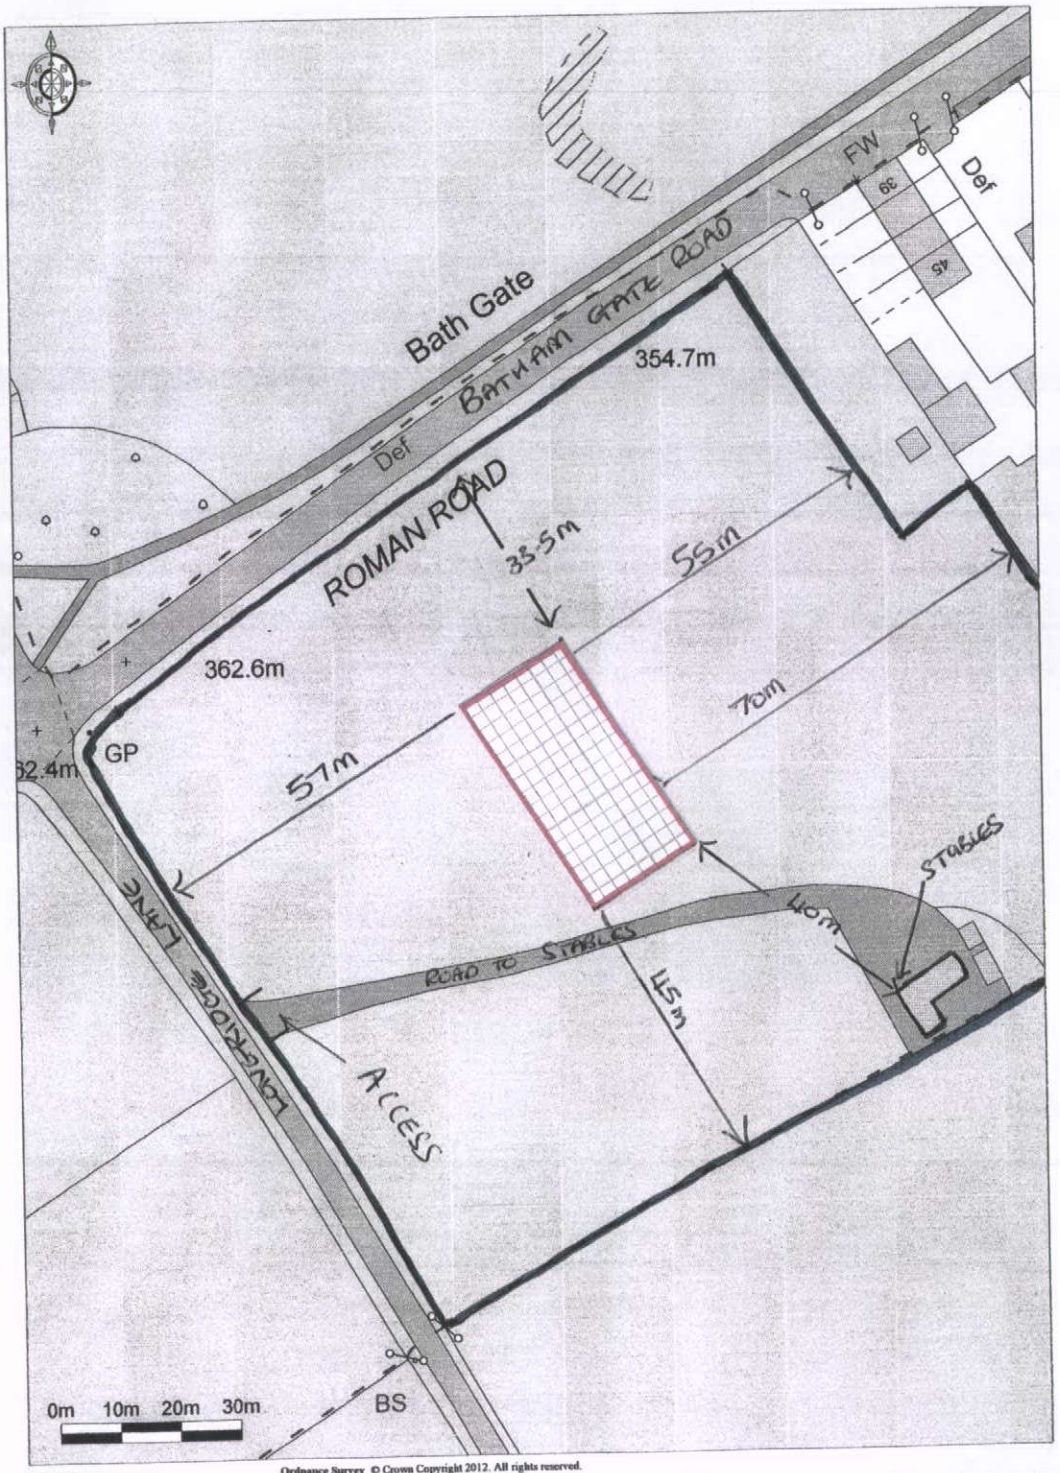

Ordnance Survey © Crown Copyright 2012. All rights reserved.
Licence number 100020449. Plotted Scale - 1:1250

Promap®