HPK/2012/0277

Do not scale dimensions from this drawing. If in doubt ask.

16 MAY 2012

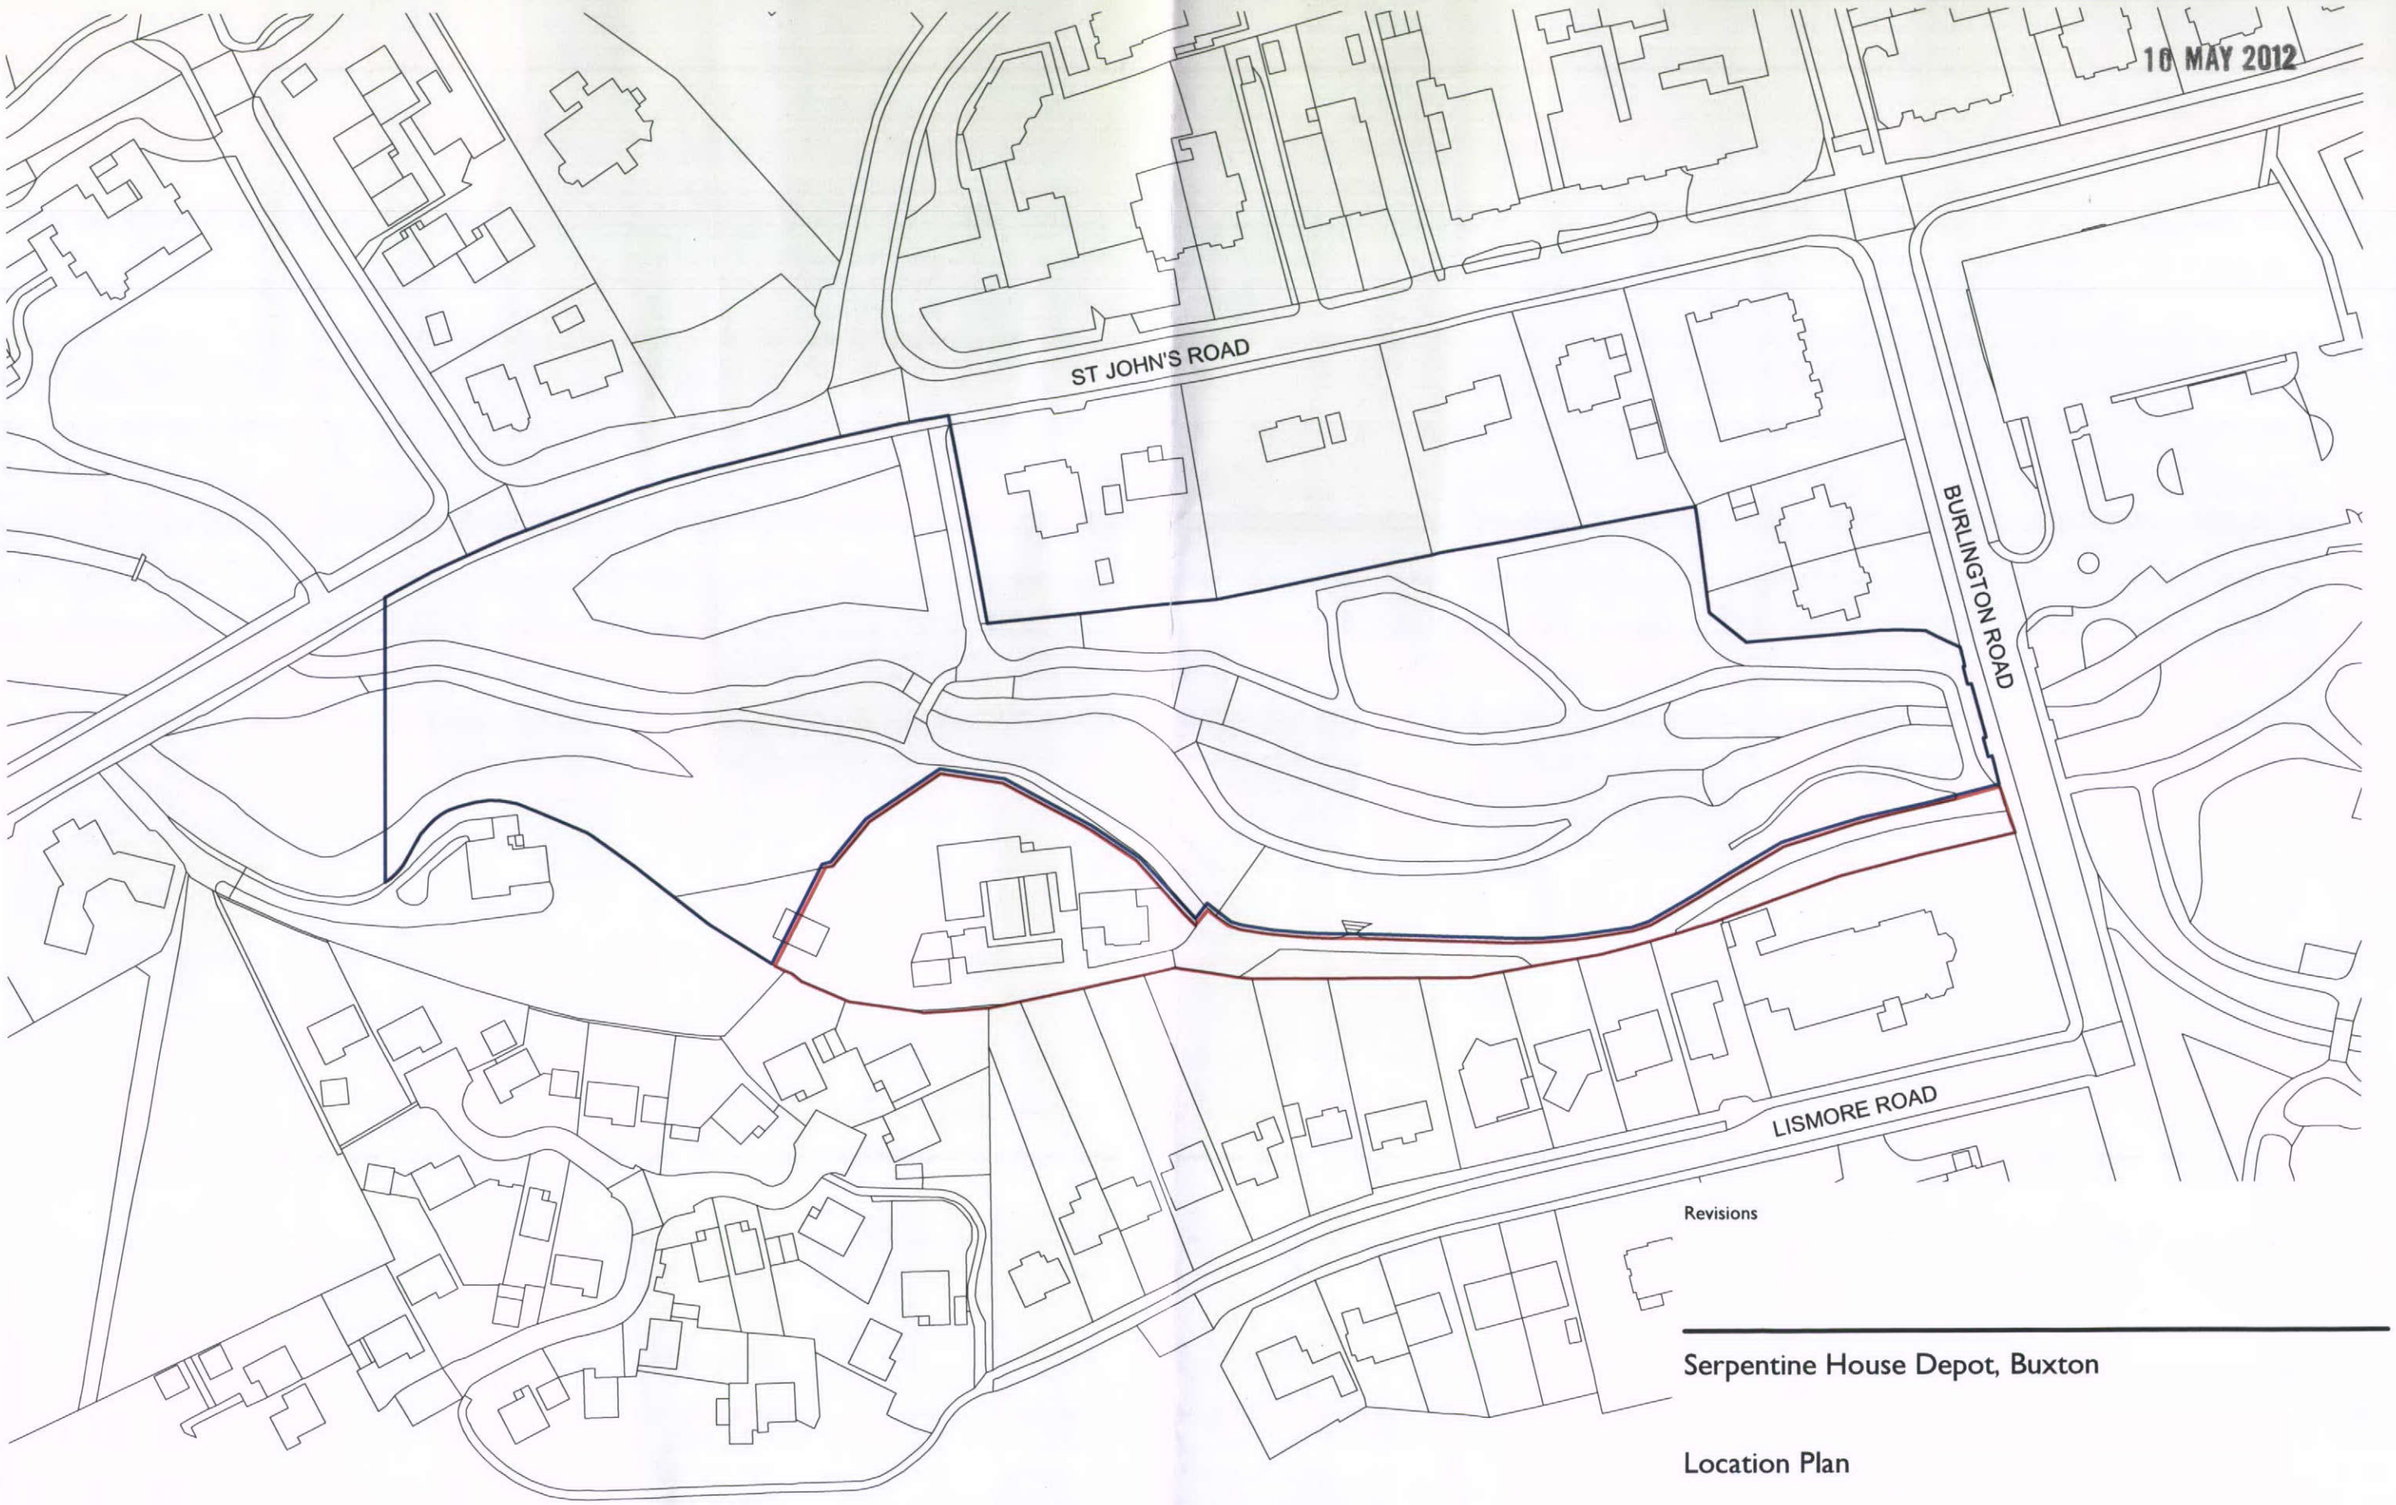

Revisions

Serpentine House Depot, Buxton

Location Plan

date	scale	drg no	–	rev
Nov 2010	1:1250@A3	1145(01)01		