HPK/2012/0277

Do not scale dimensions from this drawing, if in doubt ask.

10 MAY 2012

Note: Ground levels as proposed to remain generally as existing

KEY TO TREE SYMBOLS

Tree to be retained

Tree to be removed

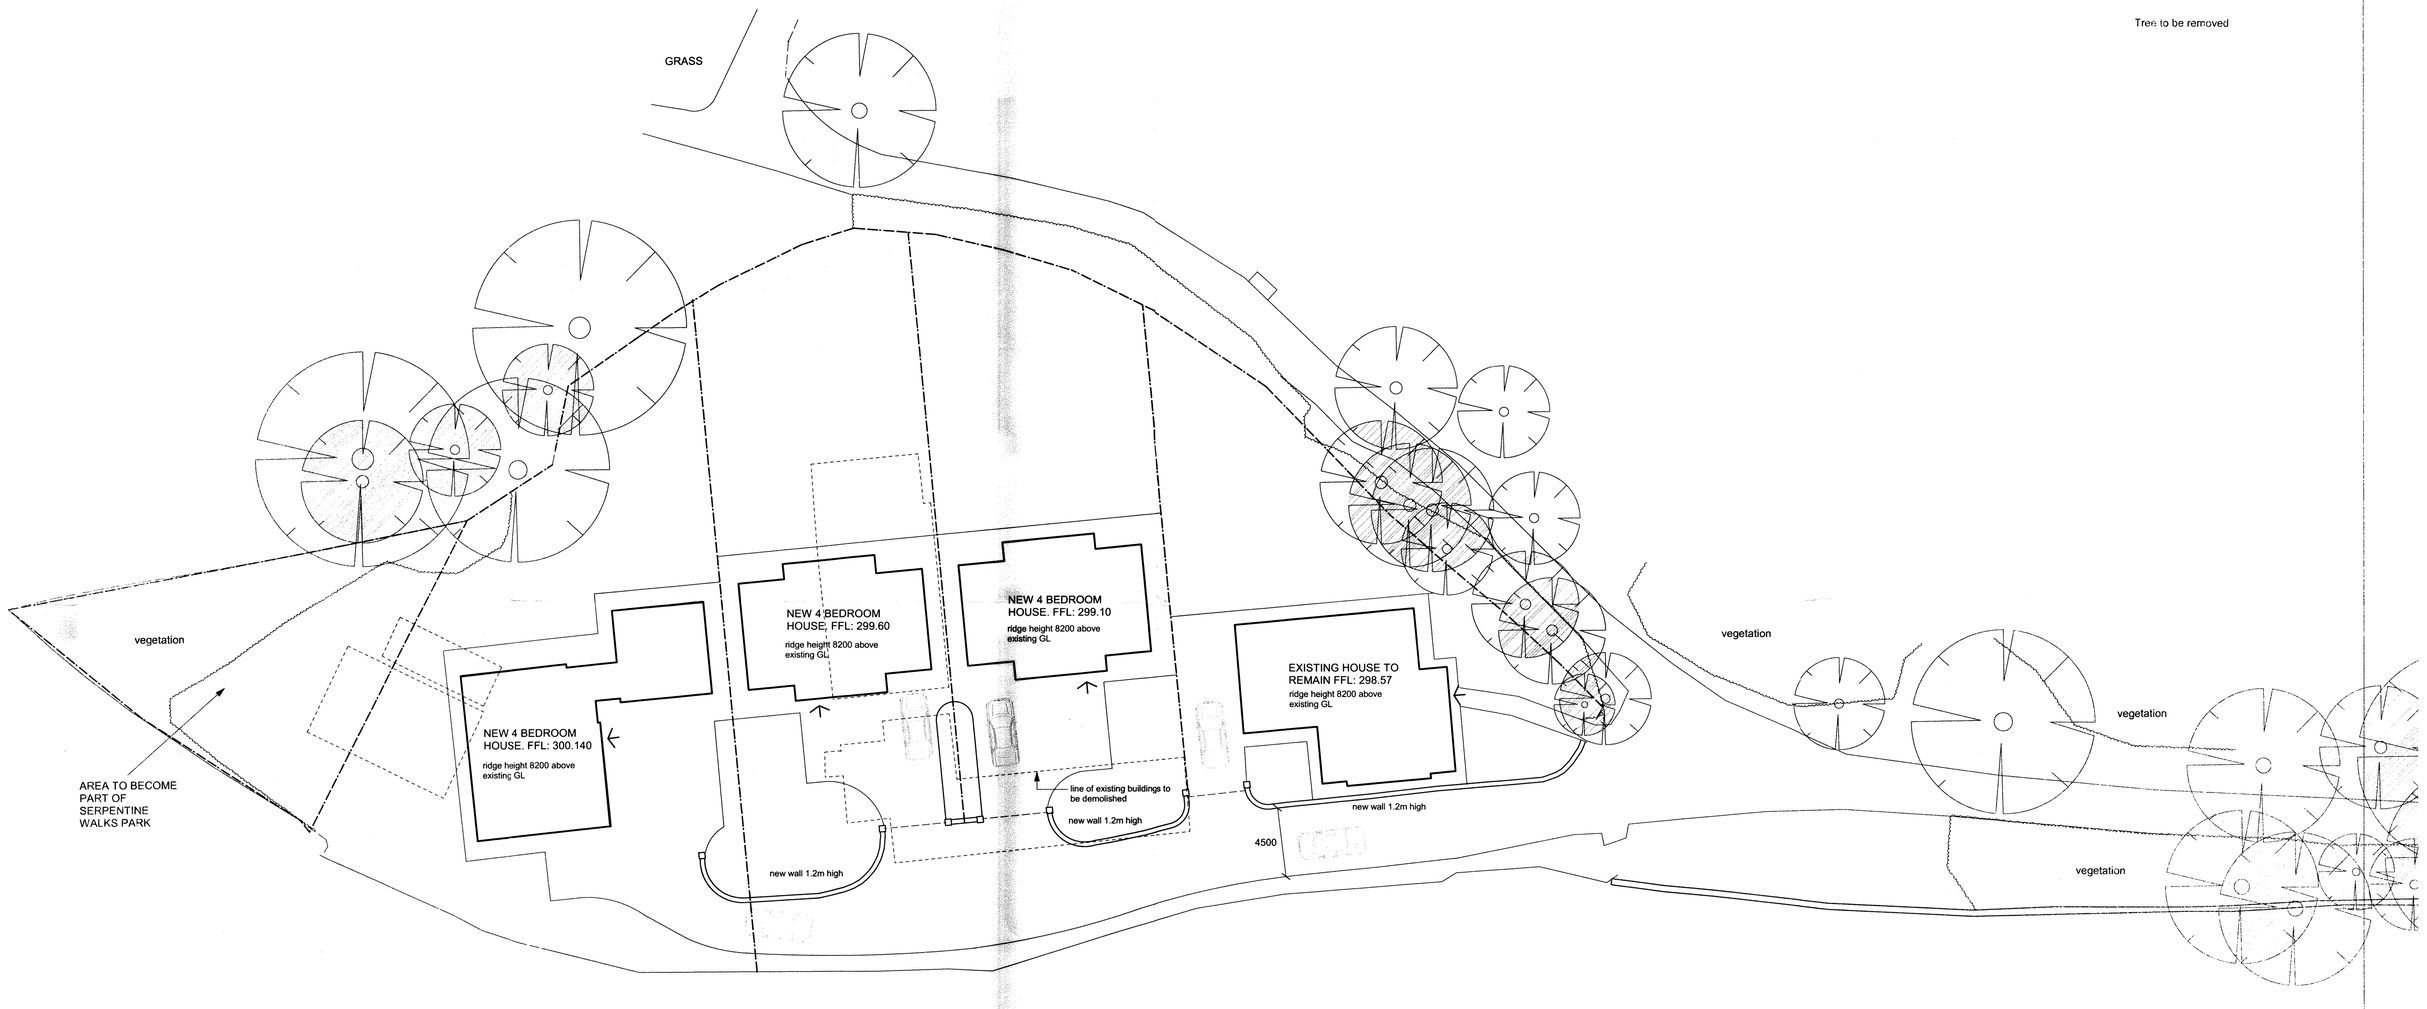

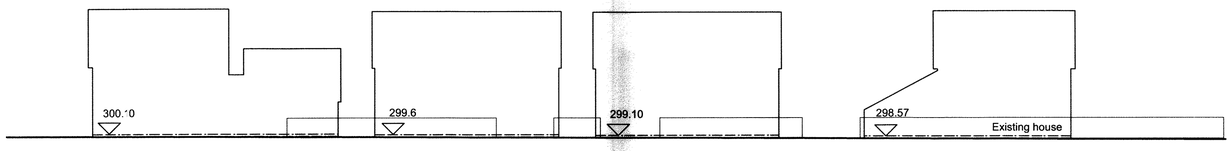

OUTLINE SOUTH ELEVATION

N

Revisions

Serpentine House Depot, Buxton

Site Plan as Proposed. Sheet 1 of 2

date	scale	drg no	rev
Nov 2010	1:200@A1	1145(01)04	