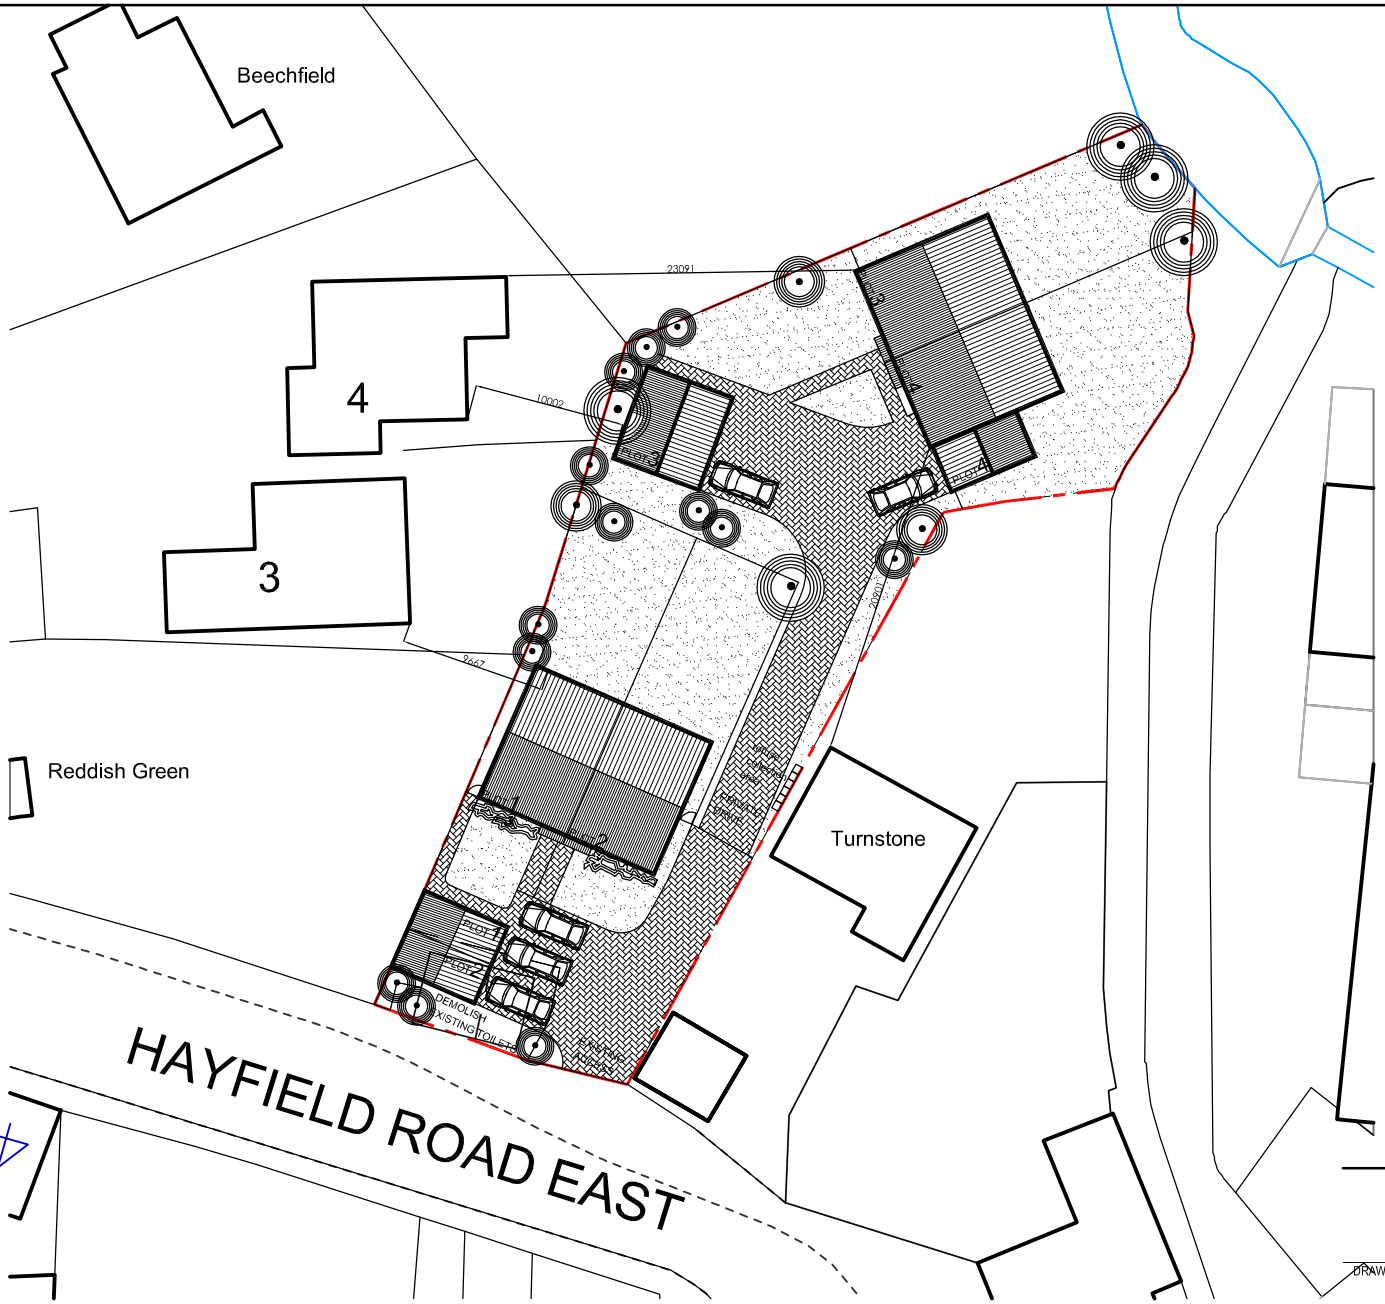

REV. DATE DESCRIPTION BY

Block Plan

DRAWING NO. B 01

REVISION B

SCALE 1:500 @ A4

DATE Feb 2012

PROJECT NO.

DRAWN BY/CHECKED

STATUS Planning

A4 ORIGINAL

THIS DRAWING IS COPYRIGHT OF L HAWYARD AND MAY NOT BE REPRODUCED IN ANY FORM NOR TRANSFERRED TO OTHER PARTIES BY ELECTRONIC MEANS WITHOUT PRIOR WRITTEN CONSENT. NO DIMENSIONS TO BE SCALED FROM THIS DRAWING.