Ordnance Survey
Mapping and Data Centre

0 20 m
Scale: 1:1250

UK MAP CENTRE

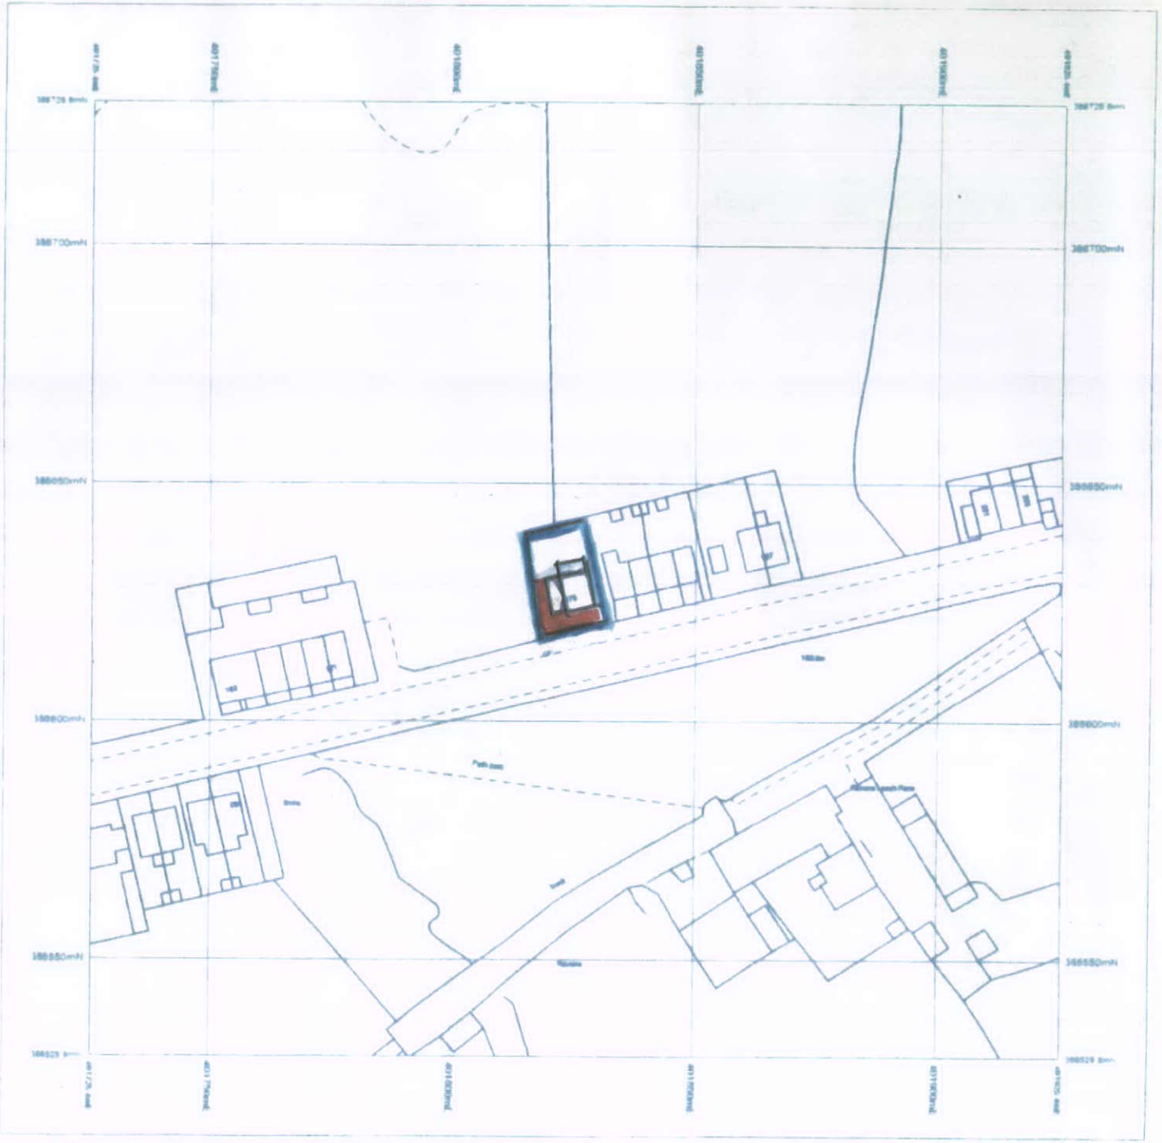

© Crown Copyright and database rights 2011 Ordnance Survey 100048957. The representation of road, track or path is no evidence of a boundary or right of way. The representation of features as lines is no evidence of a property boundary.

Supplied by: www.ukmapcentre.com
Serial Number: 3484
Centre Coordinates: 401825.4,396629.8

LOCATION PLAN. SCALE :- 1:1250

Plot Ref: Mr & Mrs R Harrison

BLOCK PLAN
SCALE :- 1:200

HPK/2012/0285

15 MAY 2012

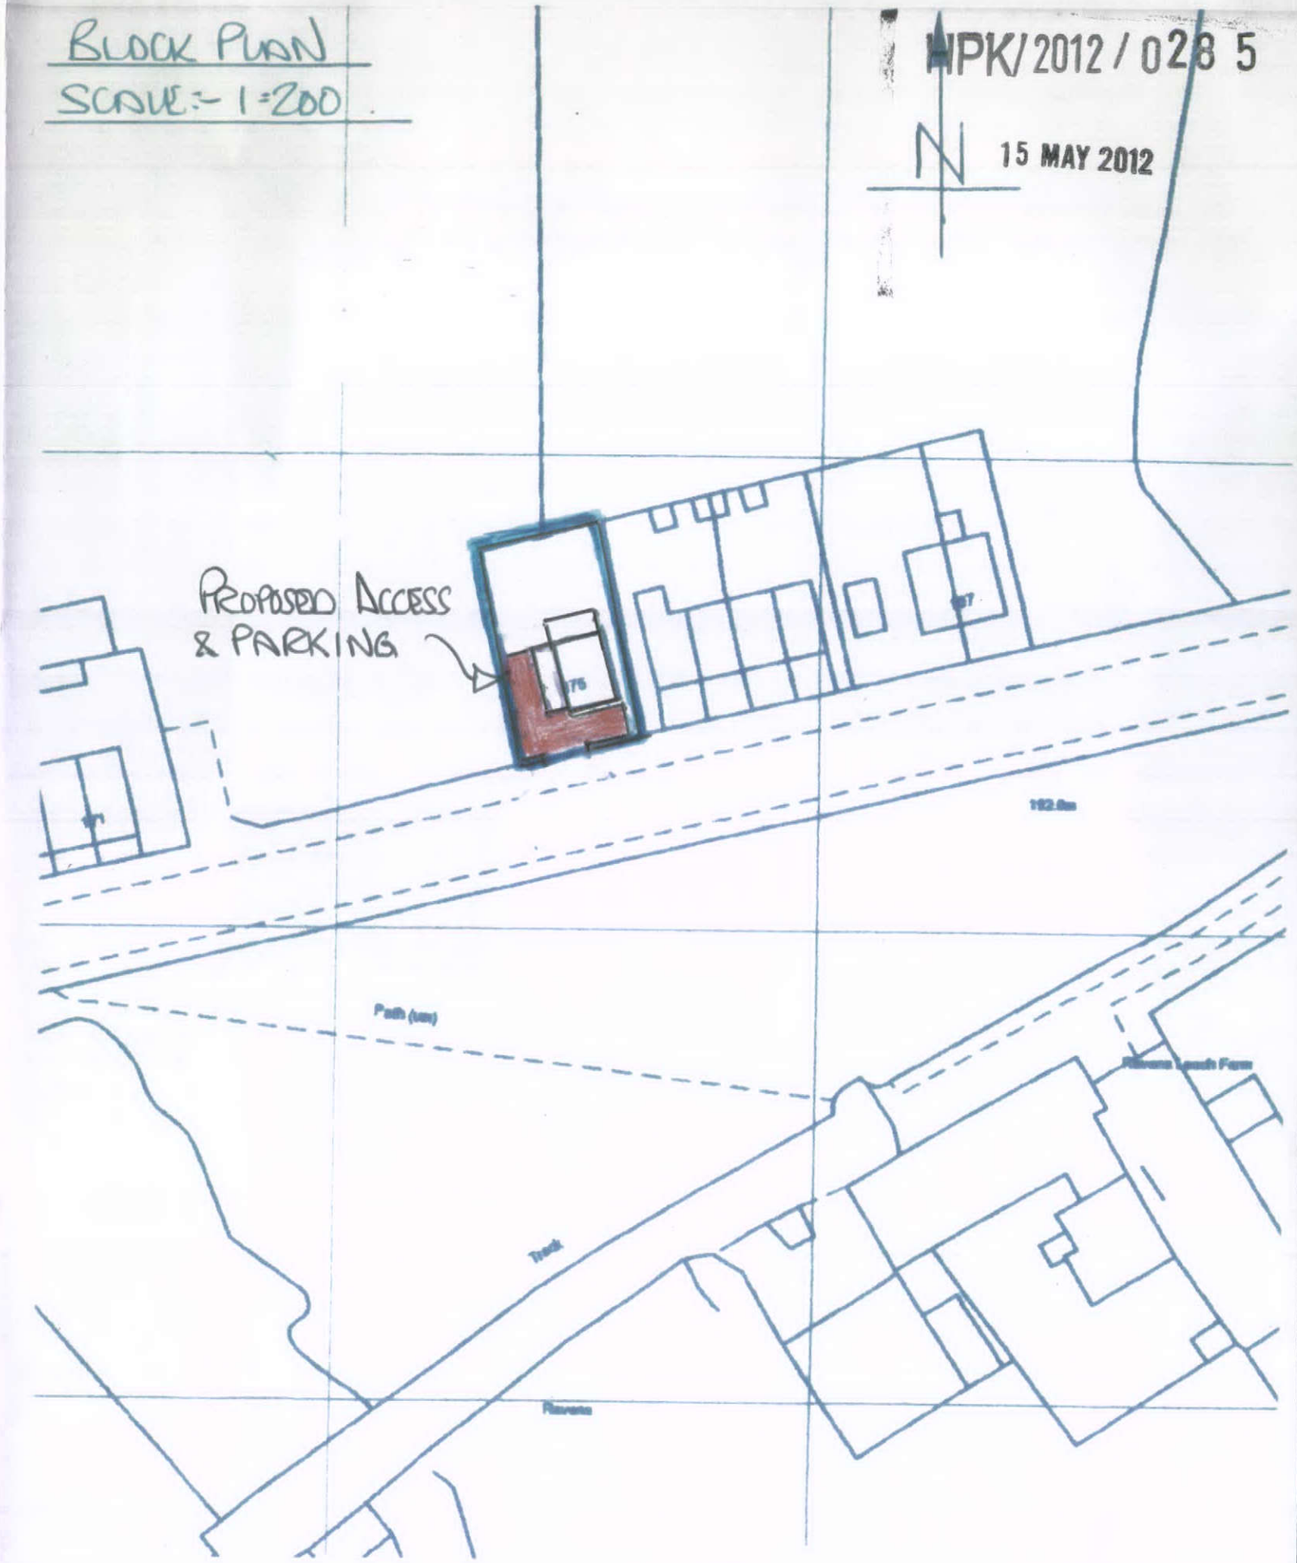

Building contractor responsible for measuring all dimensions on site, prior starting works. No responsibility rests with submission agent.

Proposed Access and Parking at: 175 Hayfield Road, Birch Vale for Mr R Pimlott. Scale 1:500/1:100 Drg No SPM/ 1152-0