HPK/2012/0285

15 MAY 2012

GABLE EXTENSION APPROVED ON APP'N N°. HPK/2012/0045. FRONT PORCH WILL NOT BE CONSTRUCTED.

REAR EXTENSION ON PERMITTED DEVELOPMENT.

DRIVE DETAIL
SCALE 1:500

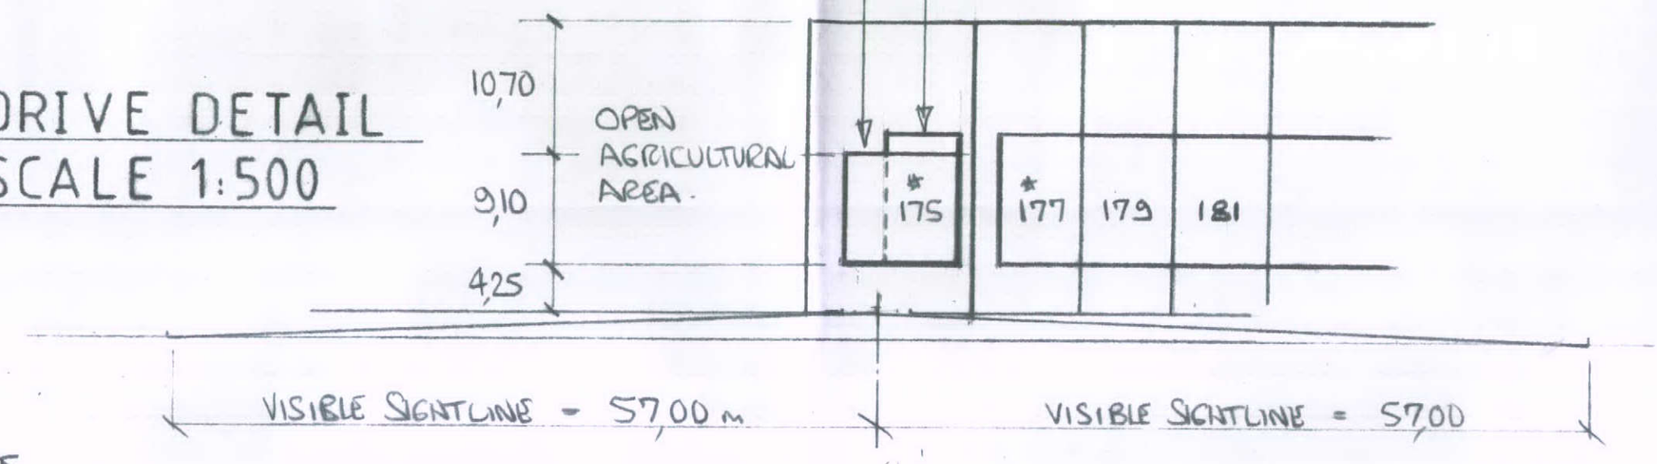

NEW DRIVEWAY SURFACE
CRUSHED NATURAL GRITSTONE ON CONSOLIDATED HARDCORE. FALL IN FIRST 5,00 m ON SIDE OF EXTENSION FALL 1:12

MAX HEIGHT OF DRIVEWAY EXIT WALL TO BE 1,00 m NOMINAL 600 mm HT NOW

NOTE NO FRONT PORCH

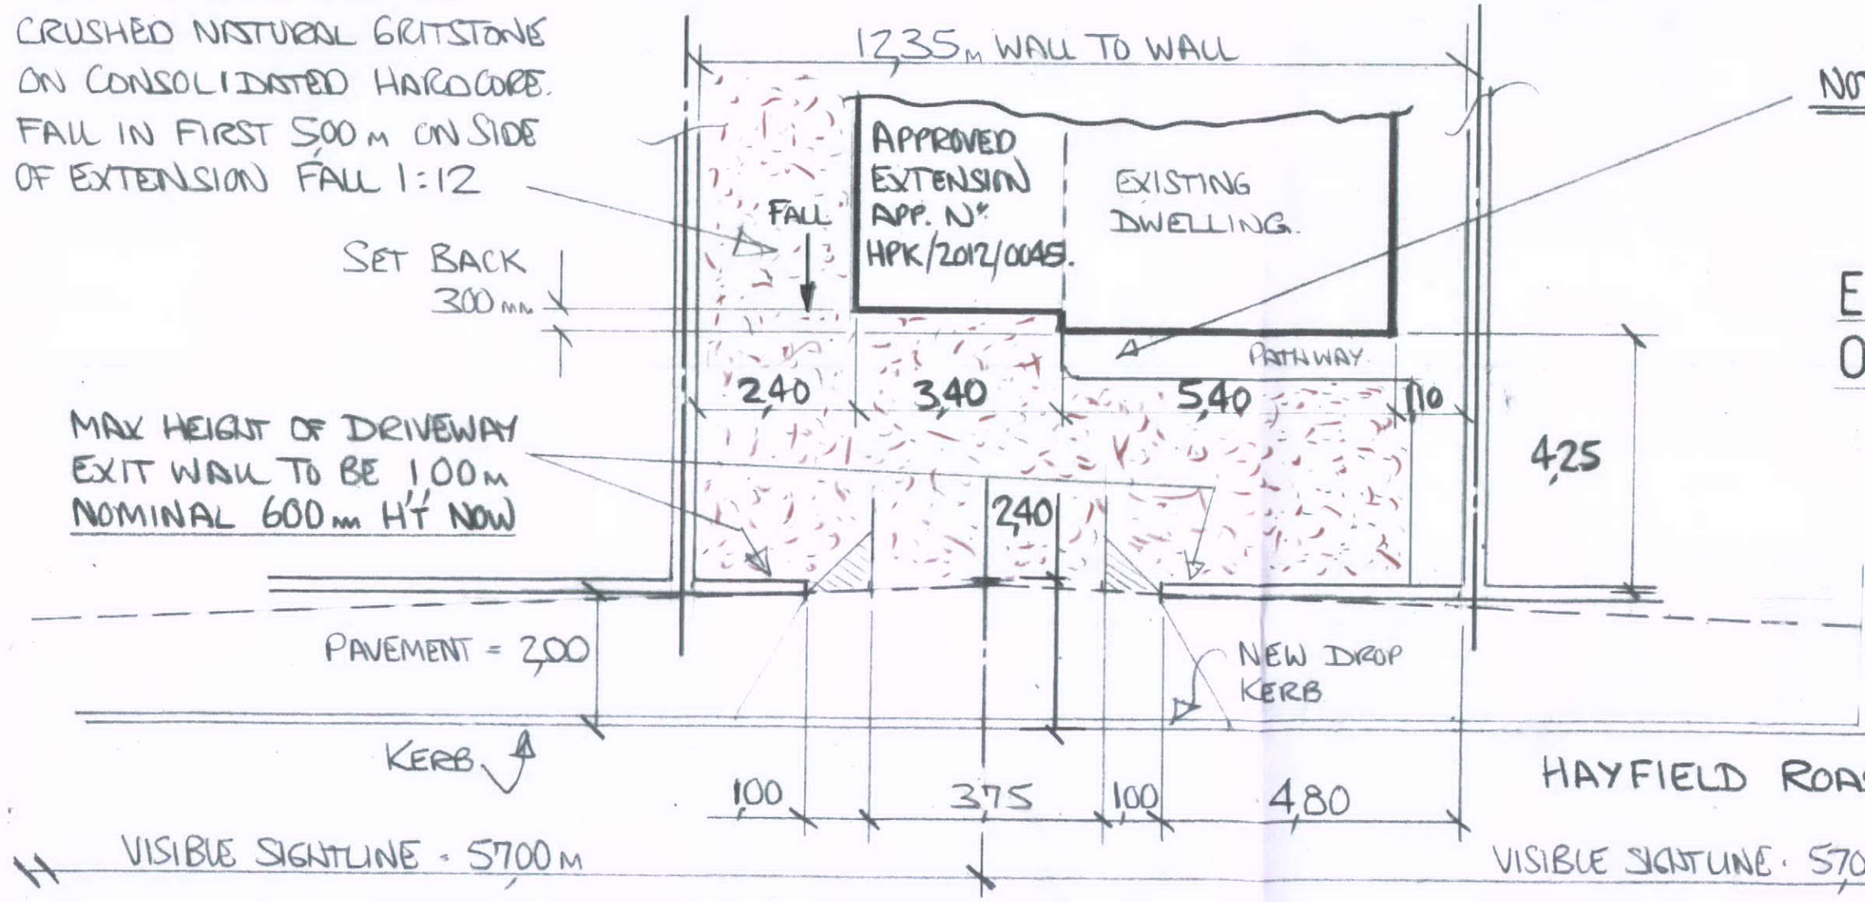

ENLARGED DETAIL OF DRIVE SCALE 1:100

Building contractor responsible for measuring all dimensions on site, prior starting works. No responsibility rests with submission agent.

Proposed Access and Parking at: 175 Hayfield Road, Birch Vale for Mr R Pimlott. Scale 1:500/1:100 Drg No SPM/

SPM/1130/1