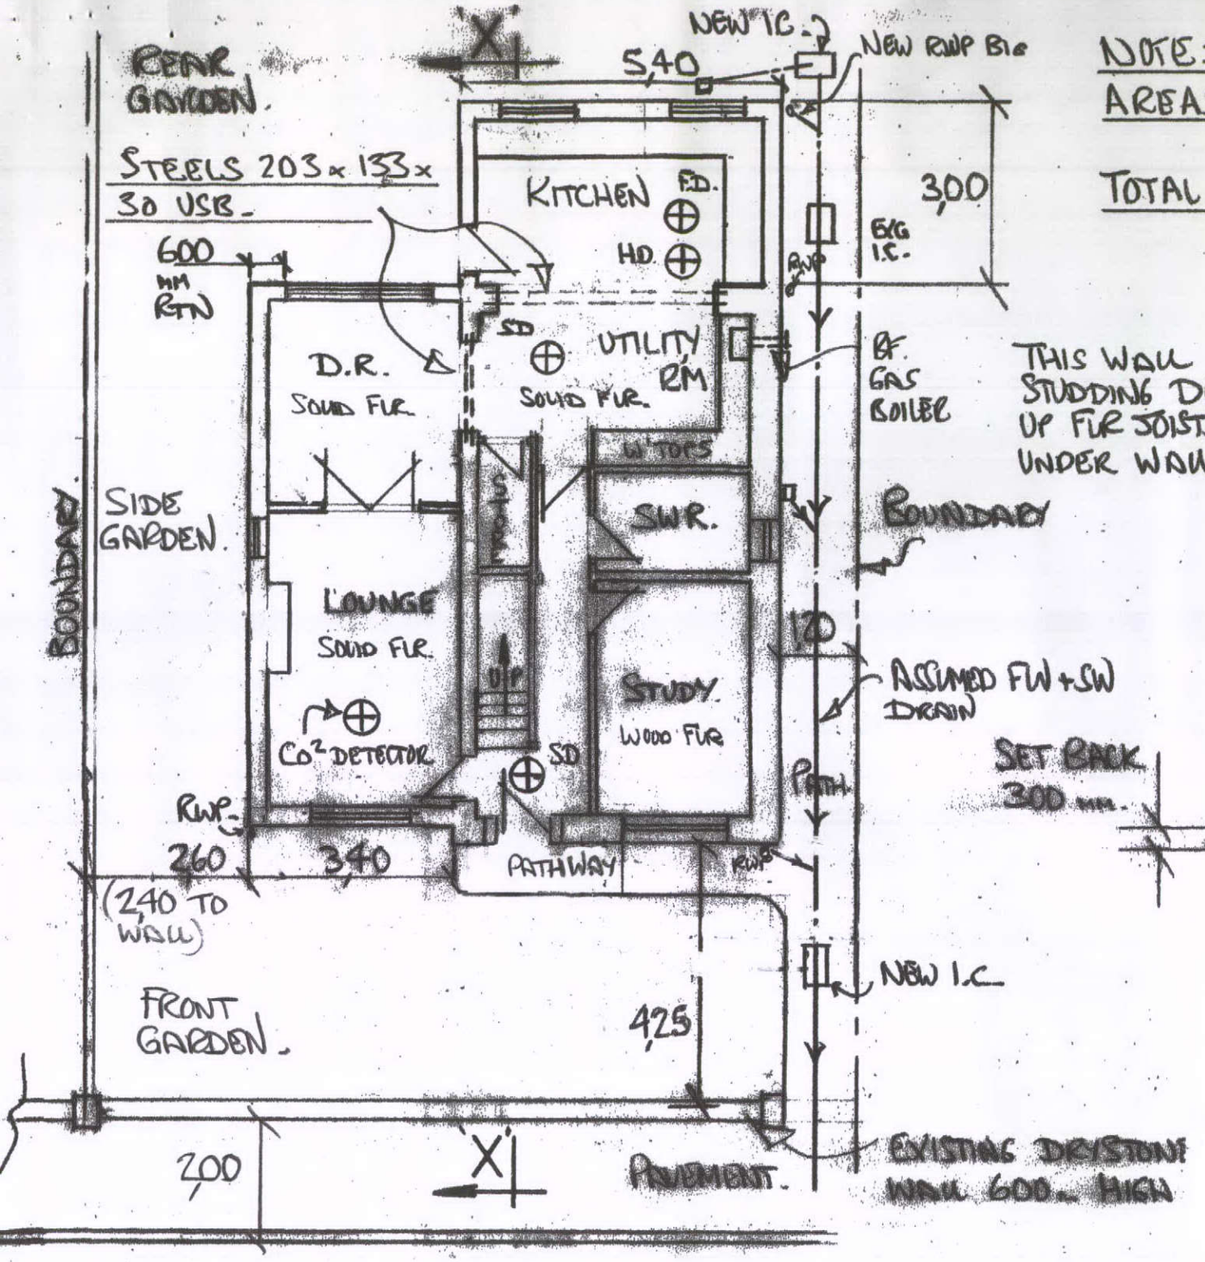

EXISTING GRD. FLR PLAN

NOTE:

AREAS. - KITCHEN = 12.96 M²
GABLE = 26.35 M²

TOTAL AREA = 39.31 M²

THIS WALL STUDDING DOUBLE UP FLR JOISTS UNDER WALL

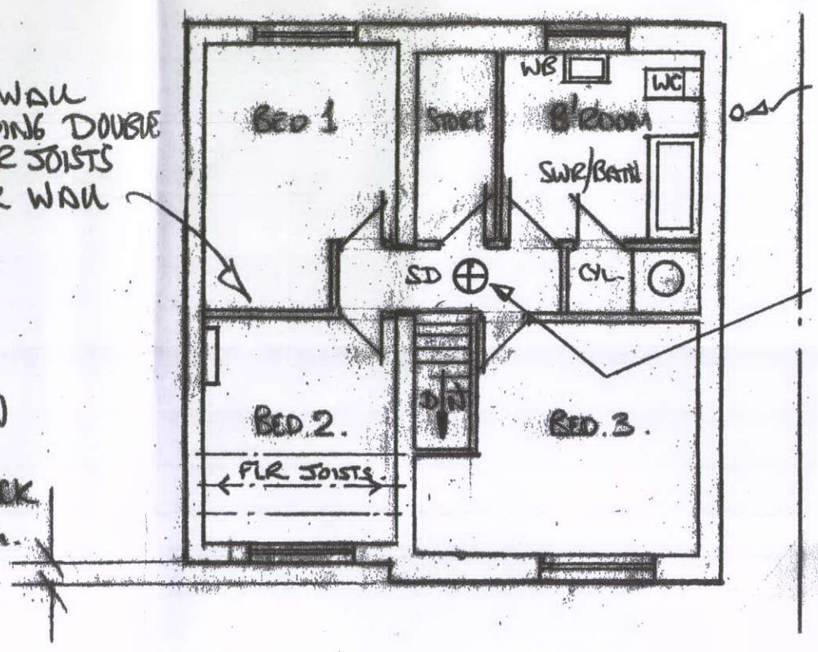

EXIST. 1ST. FLR. PLAN

HPK/2012/028.5

15 MAY 2012

Building contractor responsible for measuring all dimensions on site, prior starting works. No responsibility rests with submission agent.

Proposed Access and Parking at:
175 Hayfield Road, Birch Vale for
Mr R Pimlott. Scale 1:500/1:100
Drg No SPM/ 1151/0