HPK/2012/0290

15 MAY 2012

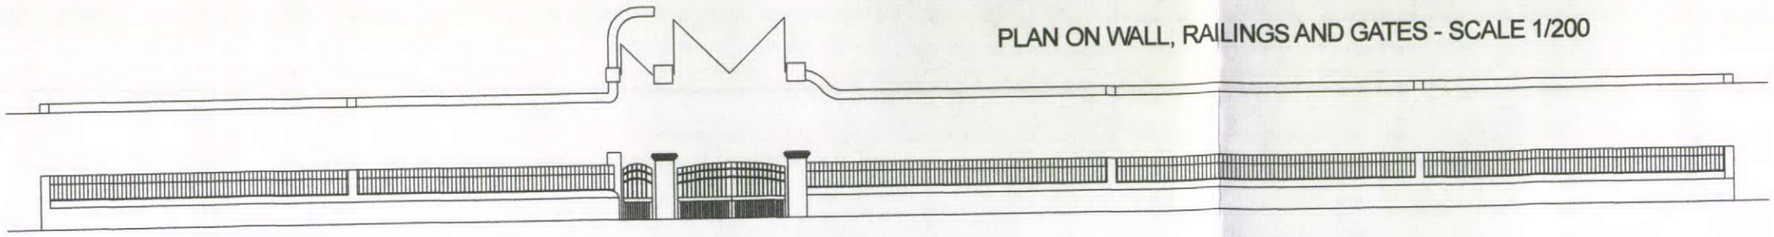

PLAN ON WALL, RAILINGS AND GATES - SCALE 1/200

ELEVATION ON WALL, RAILINGS AND GATES - SCALE 1/200

MATERIALS
Wall - uncoursed natural stone
Gates & railings - forged steel, painted

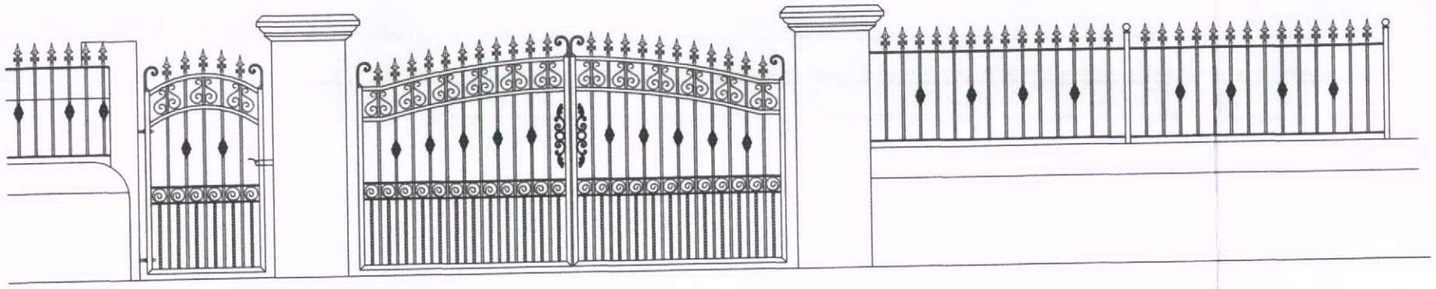

ELEVATION ON GATES AND RAILINGS - SCALE 1/50

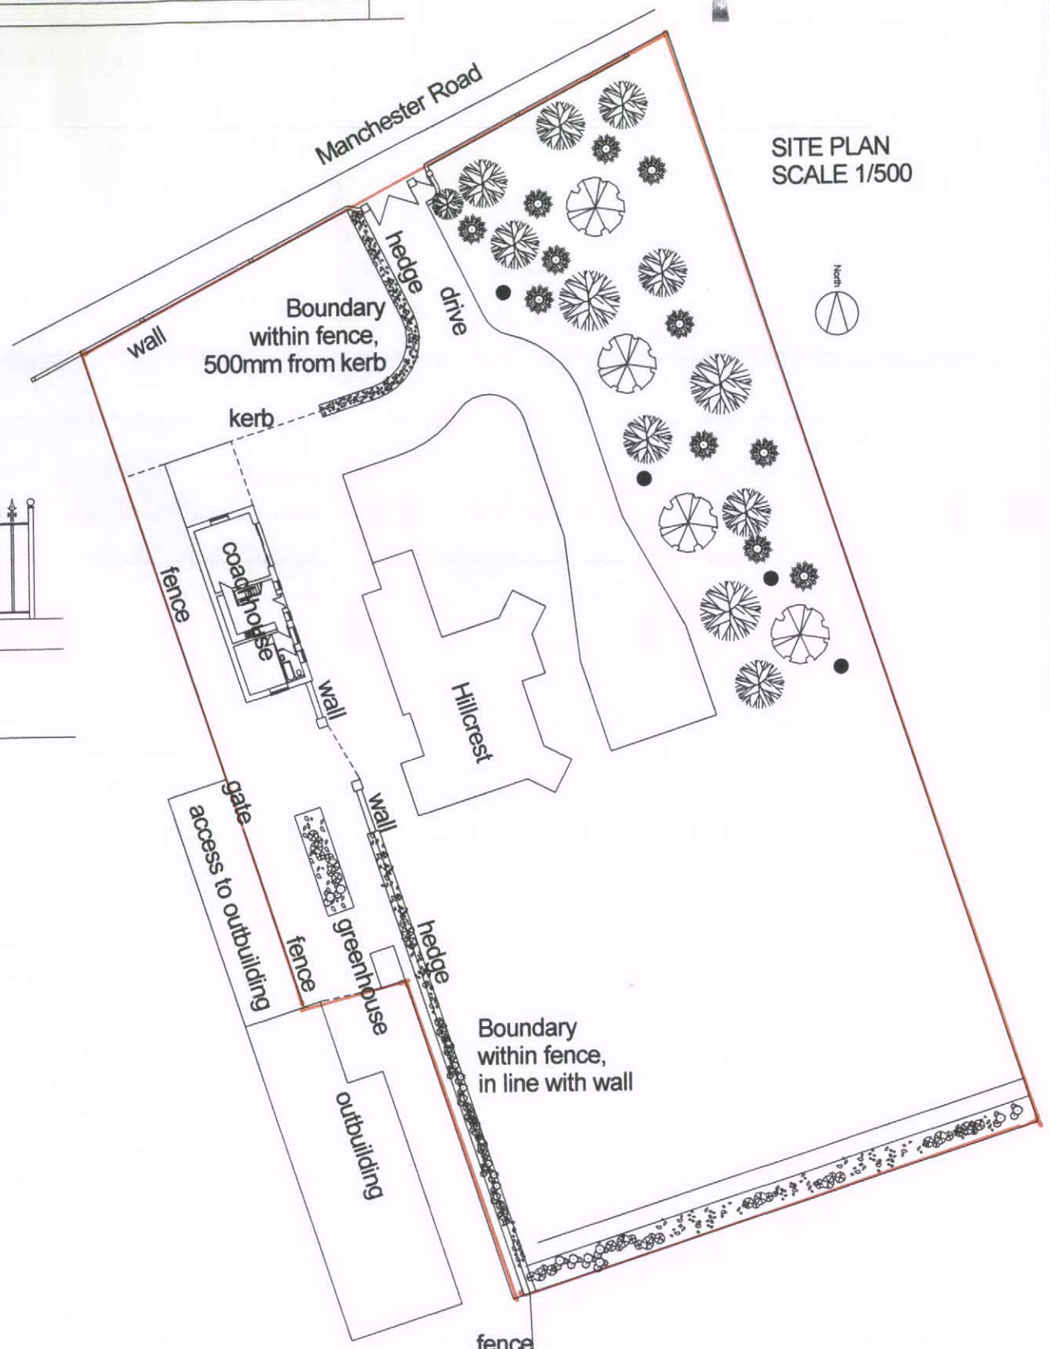

SITE PLAN
SCALE 1/500

Rev	Details	Date	PROPOSED GATES AND RAILINGS AT HILLCREST, 127, MANCHESTER ROAD, CHAPEL EN LE FRITH, PLANS, ELEVATIONS AND SITE PLAN	Trevor Gilman Design 1A, Cranford, 22, St Johns Road, Buxton, Derbyshire SK17 6XQ 07773 381824 gilmantrevor@gmail.com	Scale 1/500, 1/200, 1/50	7.5.12
					Drg No RICHARDSON 15	Rev