IPK/2012/0297
CAMplan
camplan.co.uk
04 MAY 2012

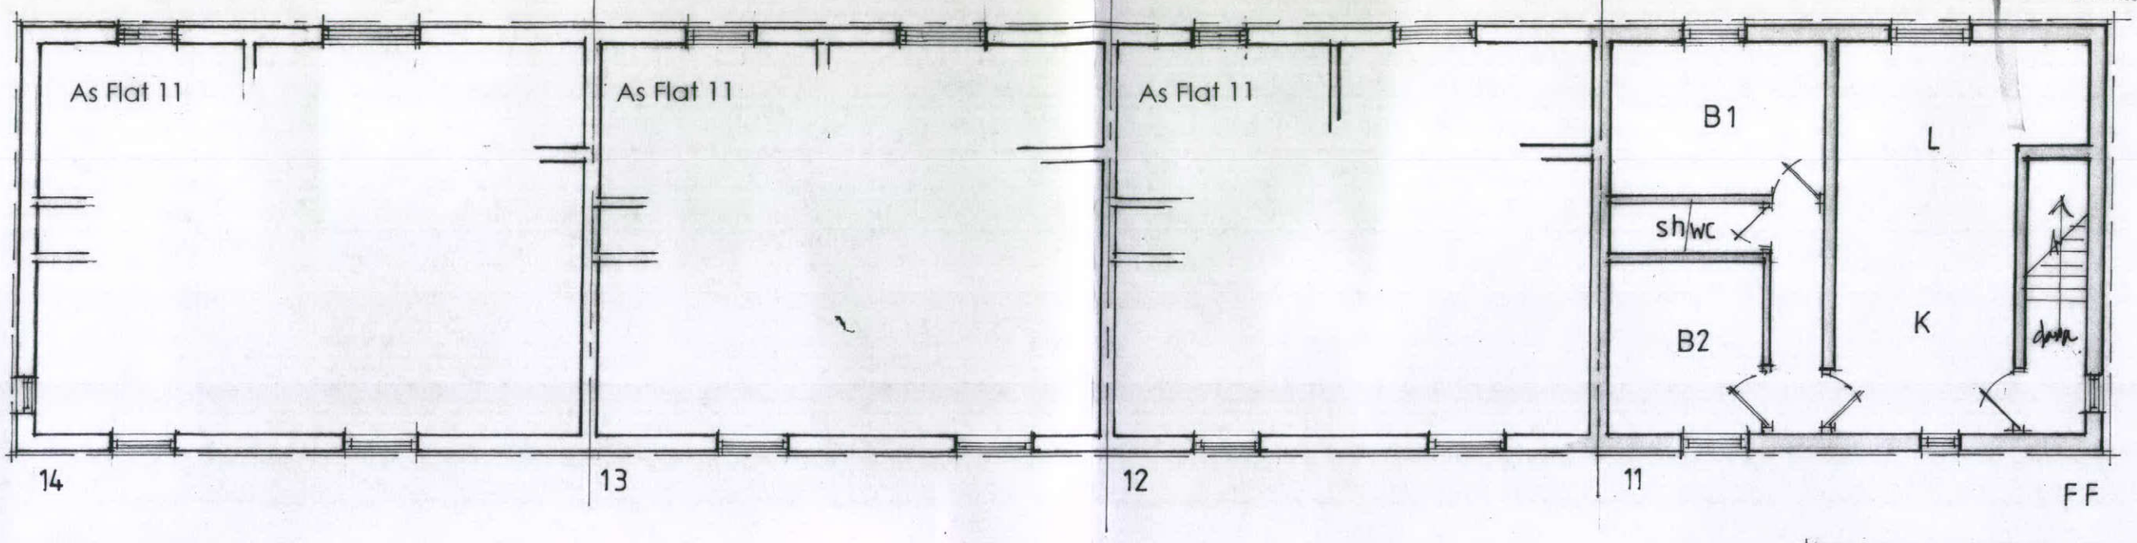

Site: Roebuck Place Chapel en le Frith	
Description: Floor Plans (2)	
Client N G Webb:	Date: Nov 2011
Scale: 1:100@A3	No: 0132.N.004 A

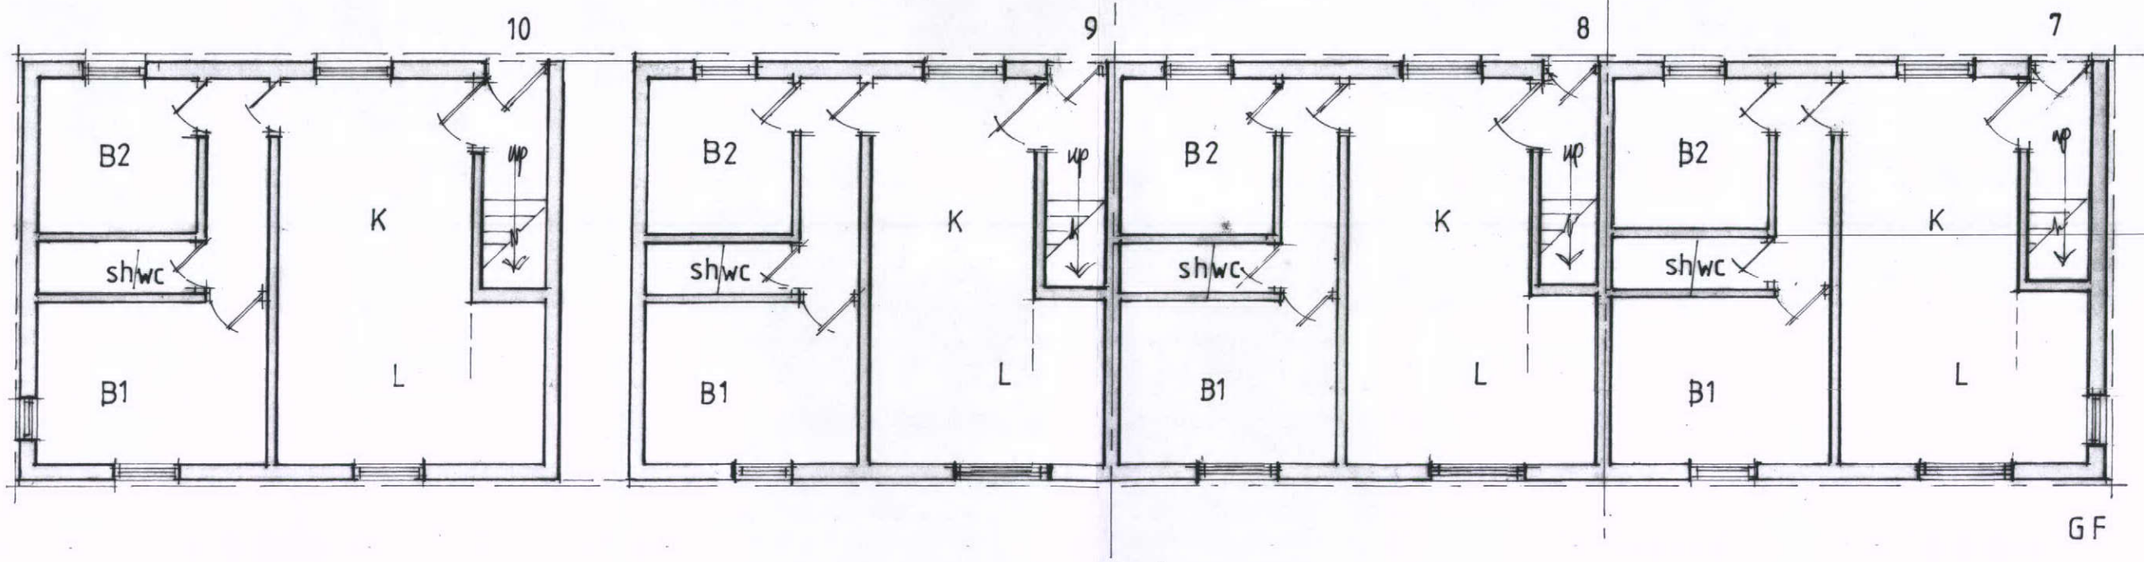

© CAMplan - DO NOT SCALE; PLANNING PURPOSES ONLY