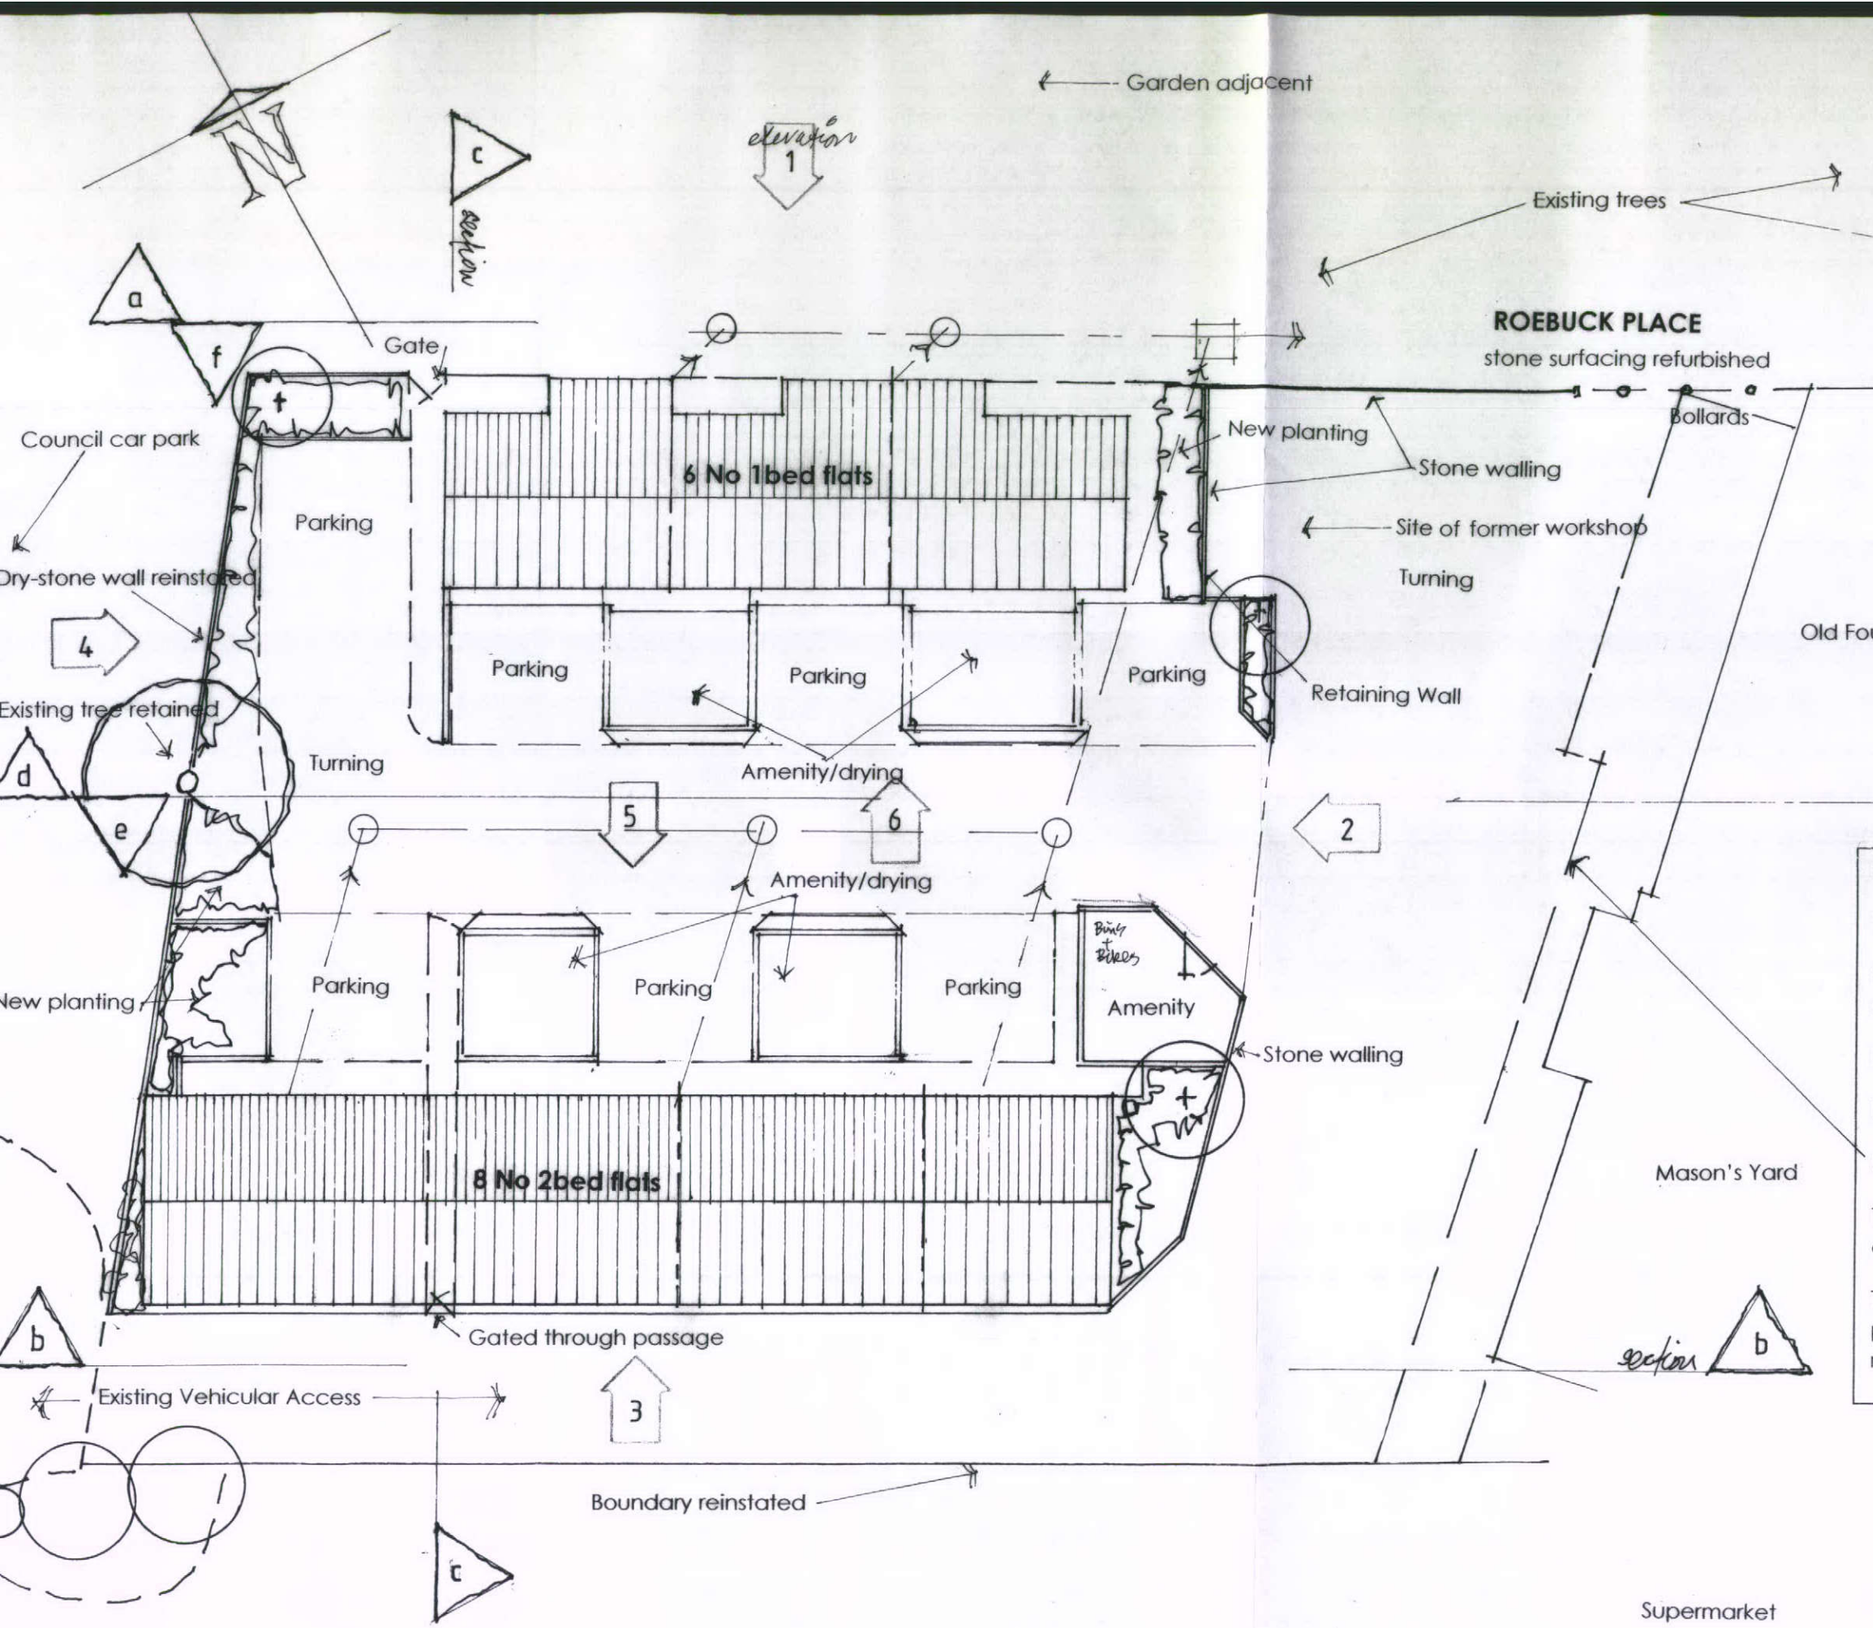

HPK/2012/0297
CAMplan
camplan.co.uk
04 MAY 2012

NOTES

Trees – Removal approved under previous notification

Roebuck Place is partly cobbled – to be renovated and reinstated as appropriate. All surfacing to later detail

Landscaping, stone walling and planting to later detail

Bollards to be demountable in case of emergency only

Inset kerb in front of the Old Foundry demarks boundary only

The site is to be modelled to pre-tipped form and then contoured back to facilitate parking levels etc. to later detail

This is a former industrial site and has been the subject in the past of fly tipping. A Ground Condition Report will be required, by appropriate later condition.

07968 326 332
mark@camplan.co.uk

Site: Roebuck Place Chapel en le Frith	
Description: Layout	
Client: N G Webb	Date: Nov 2011
Scale: 1:200@A3	No: 0132.N.002 A

© CAMplan - DO NOT SCALE; PLANNING PURPOSES ONLY