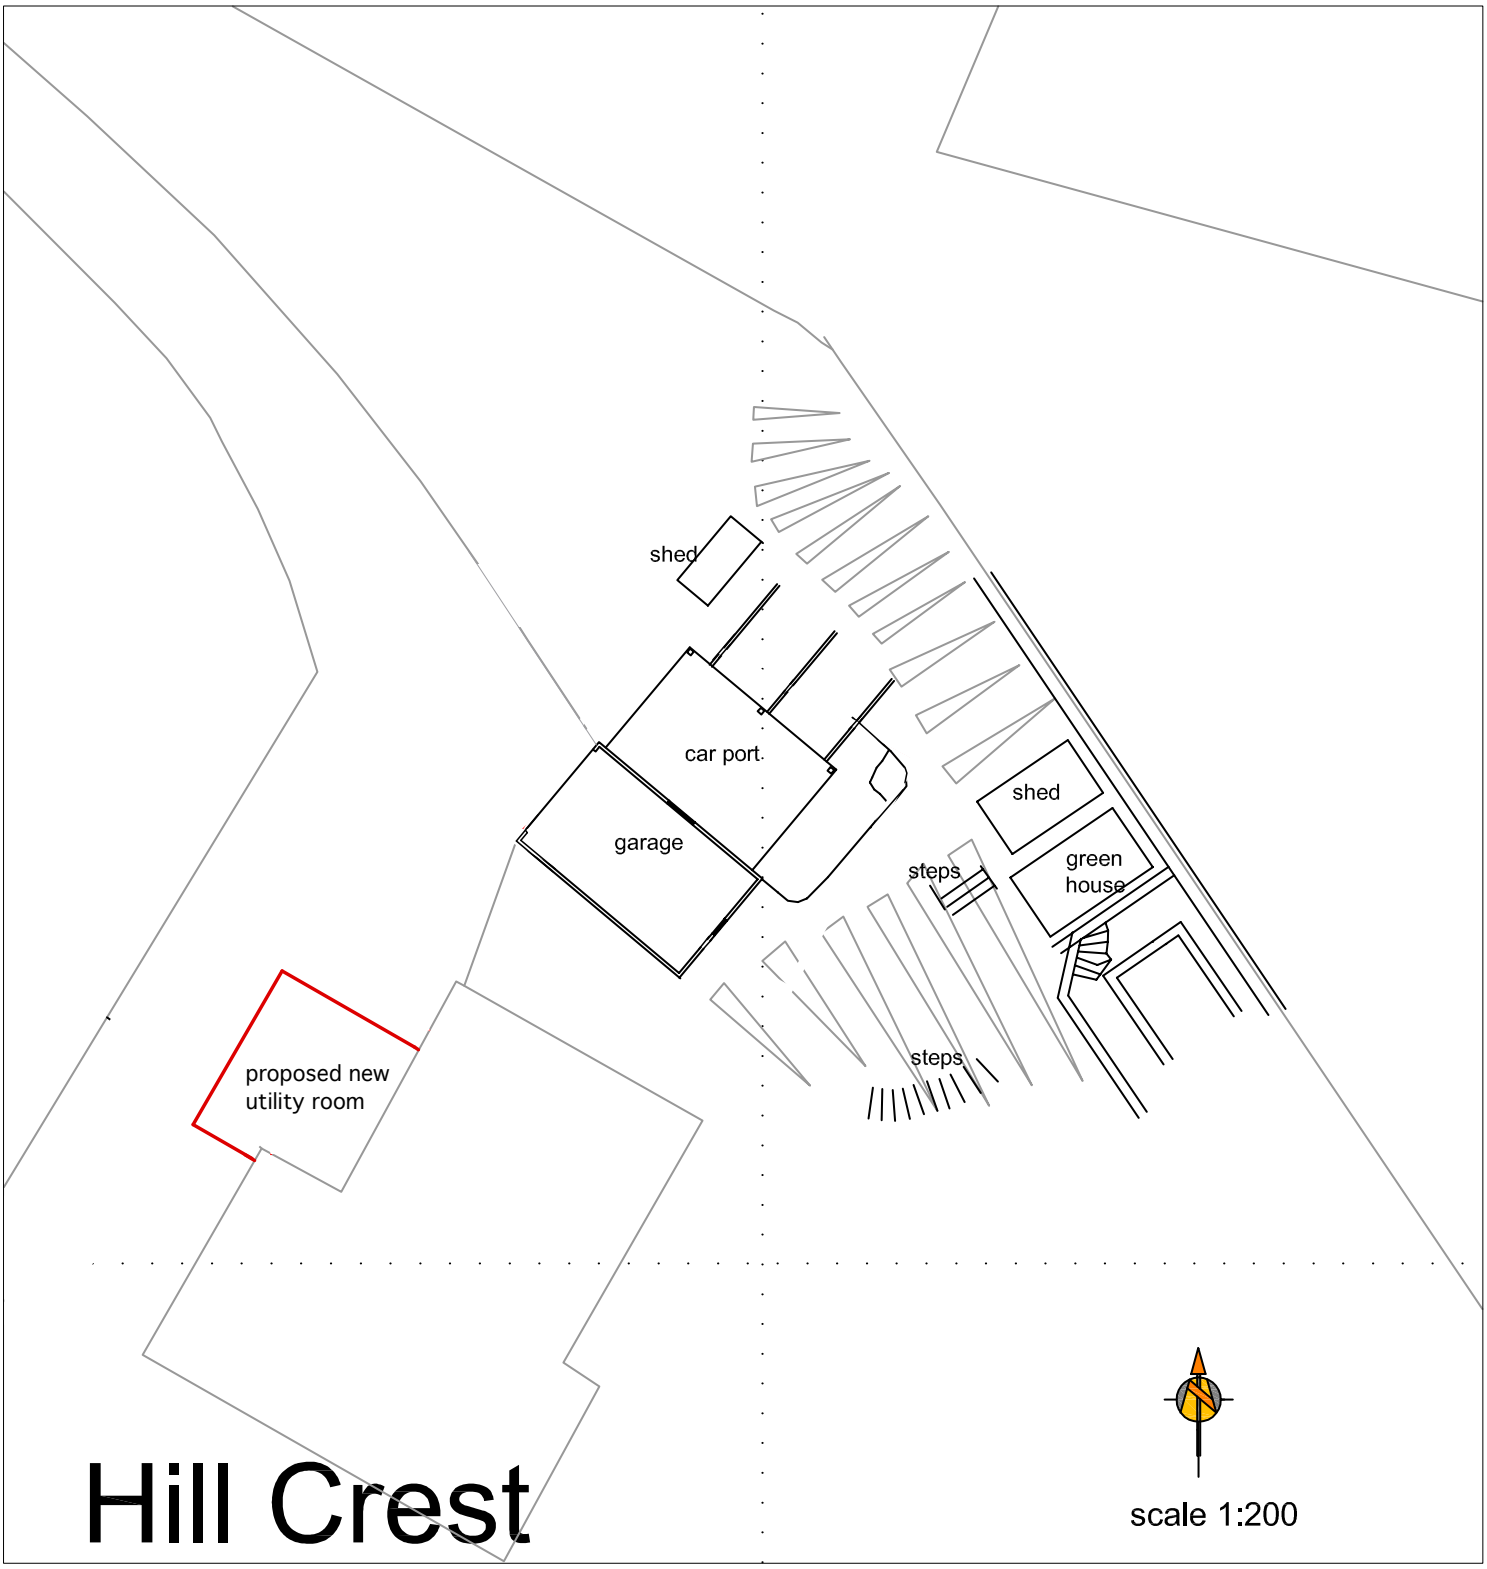


**NEW UTILITY ROOM EXTENSION**

AT HILLCREST START LANE WHALEY BRIDGE FOR

MR.G.ROBERTS

**S I T E  P L A N**

scale 1:200 at A4  drg.no. M1205 - GR/2A  date May 2012