
HPK/2012/0235

BATHAM GATE ROAD — SITE PLAN — 15 MAY 2012

SCALE 1-500

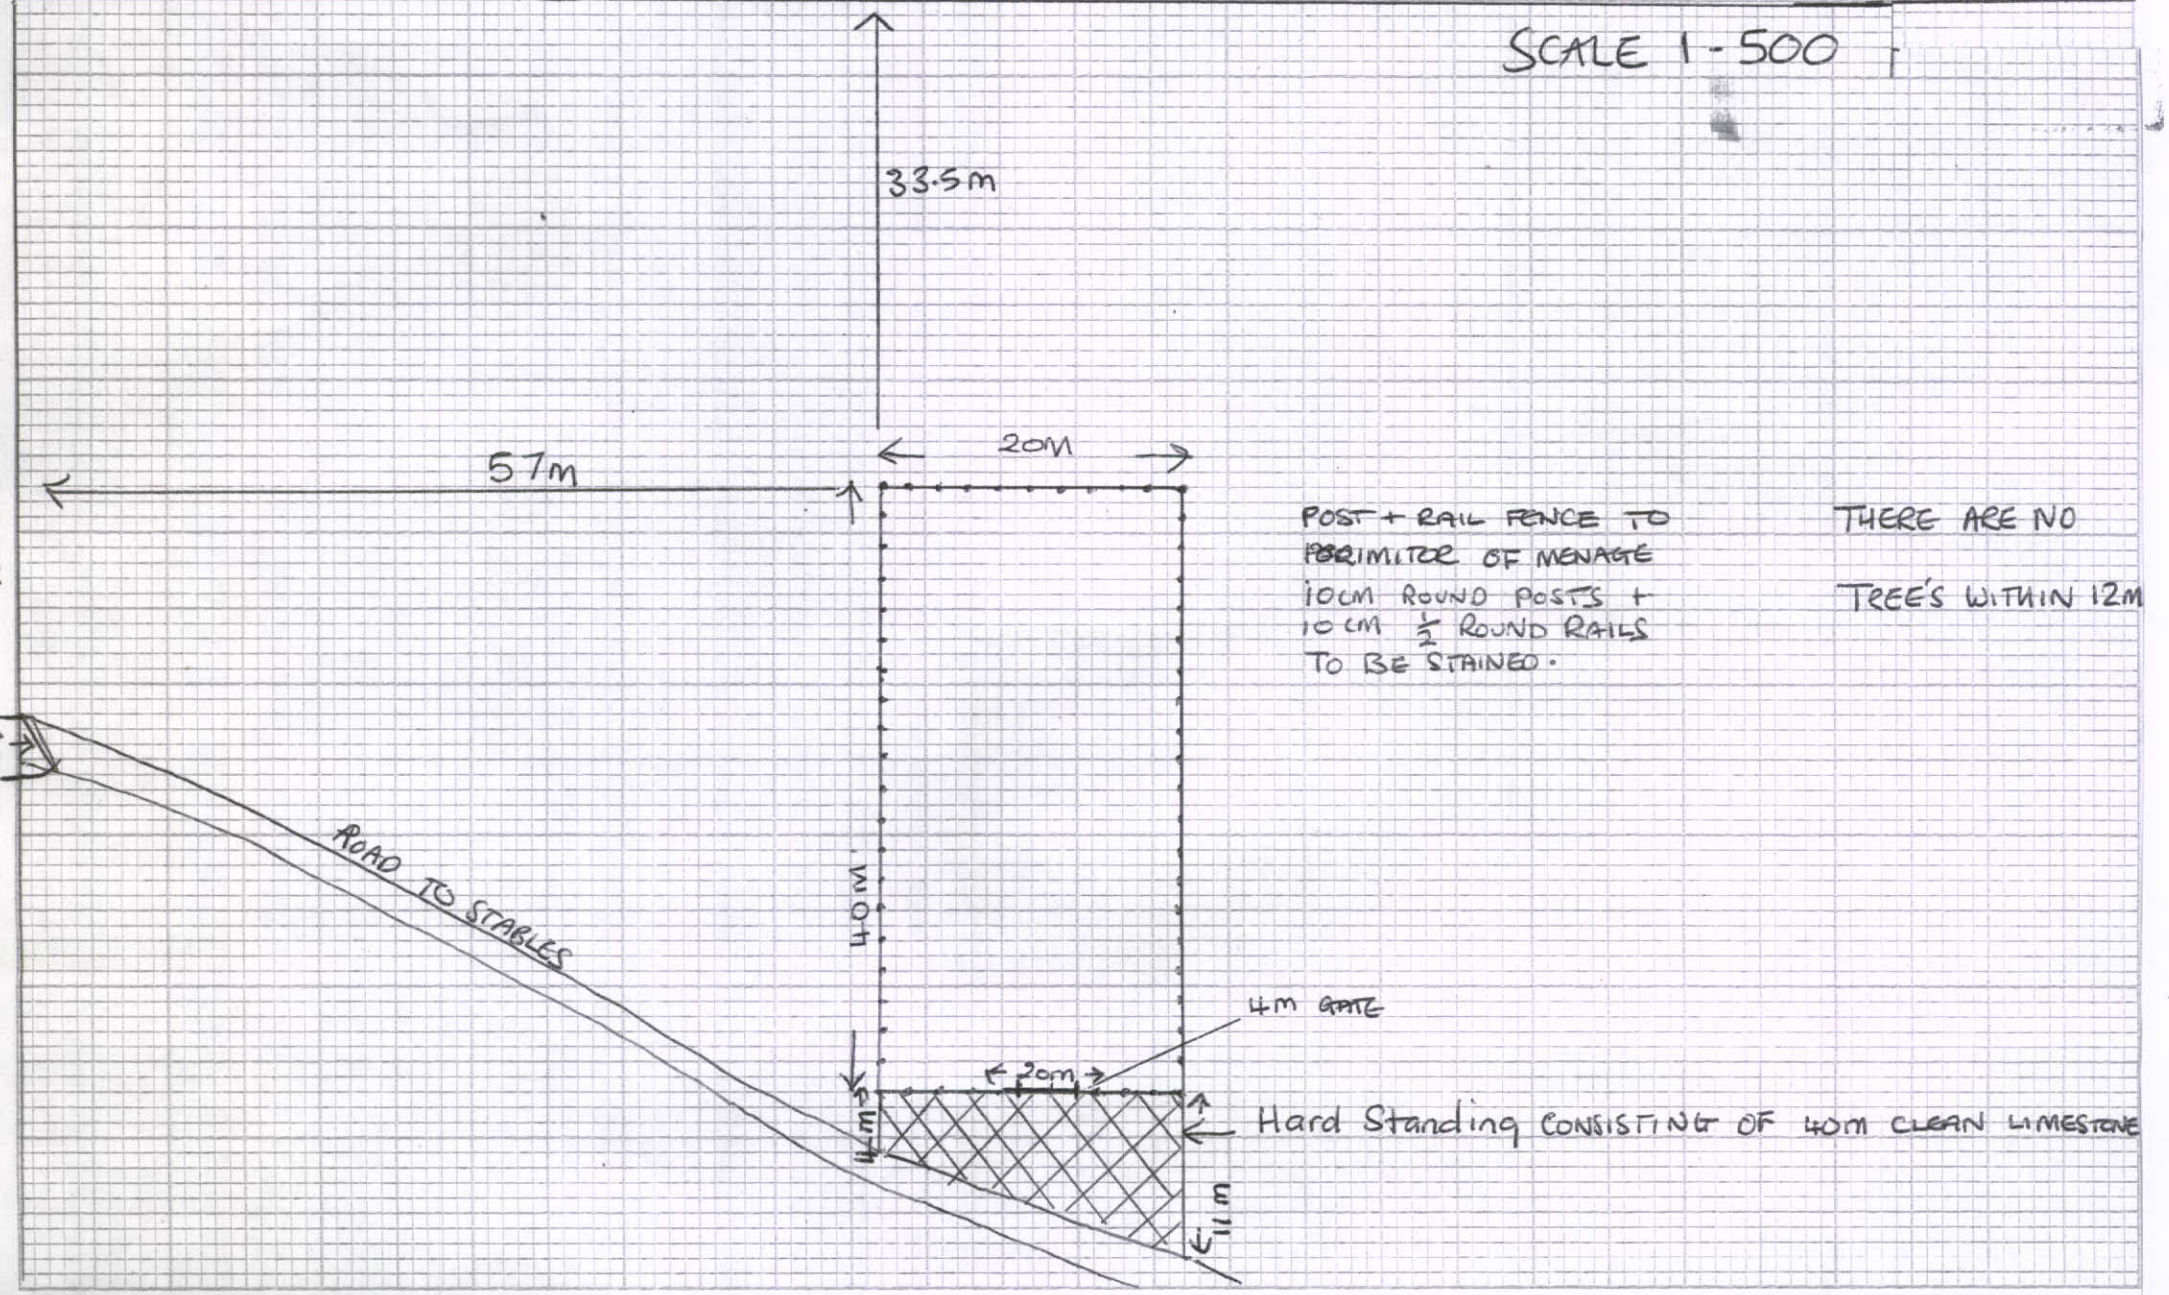

POST + RAIL FENCE TO PERIMITER OF MENAGE
10CM ROUND POSTS + 10 CM ½ ROUND RAILS TO BE STAINED.

THERE ARE NO TREE'S WITHIN 12M

Hard Standing CONSISTING OF 40M CLEAN LIMESTONE