HPK/2012/0291
15 MAY 2012

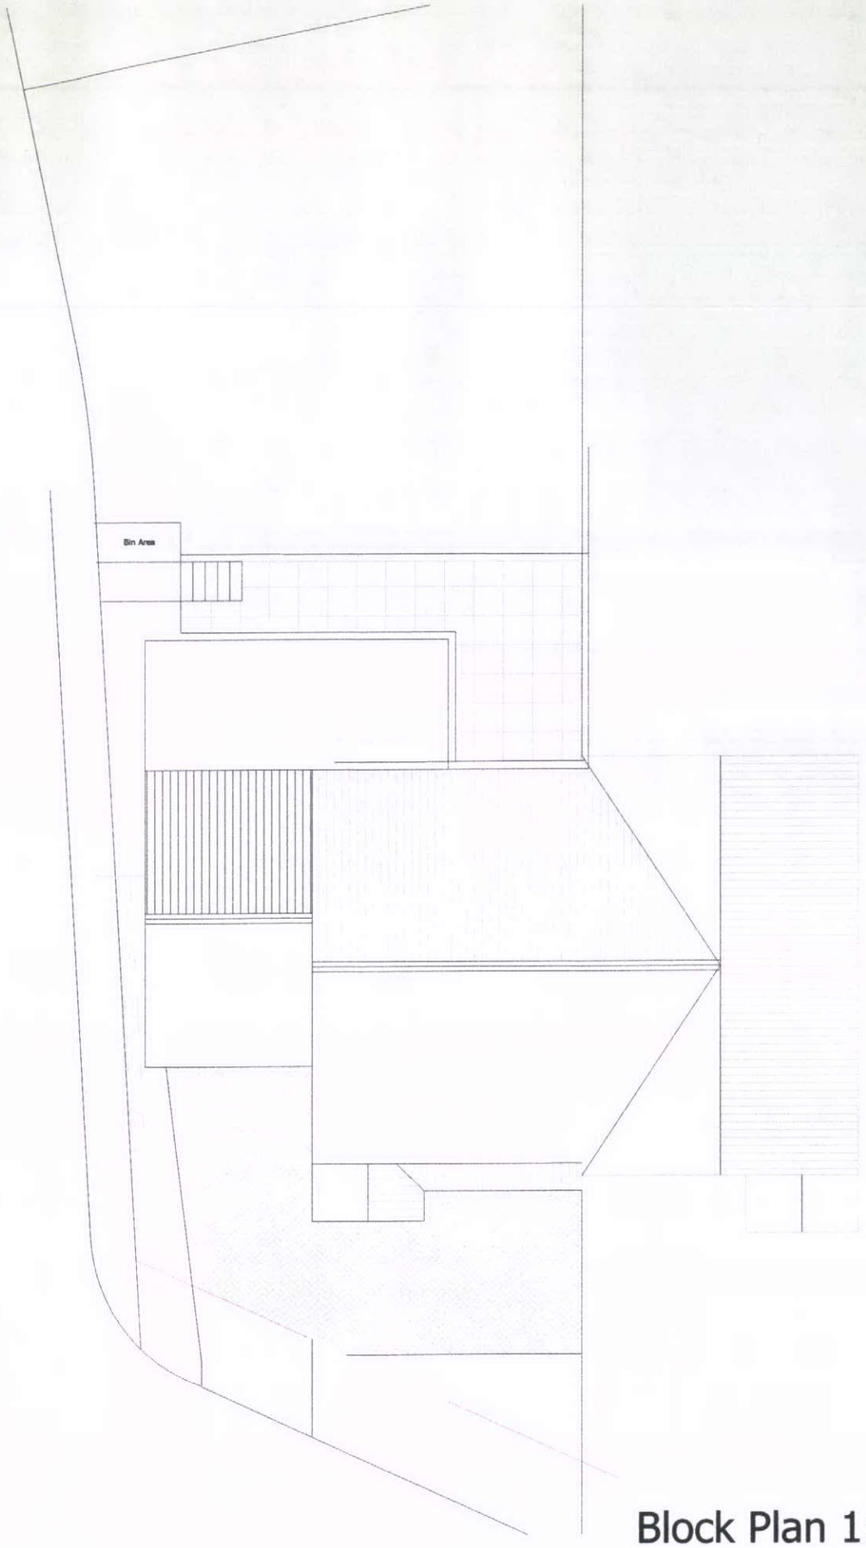


Block Plan 1:125

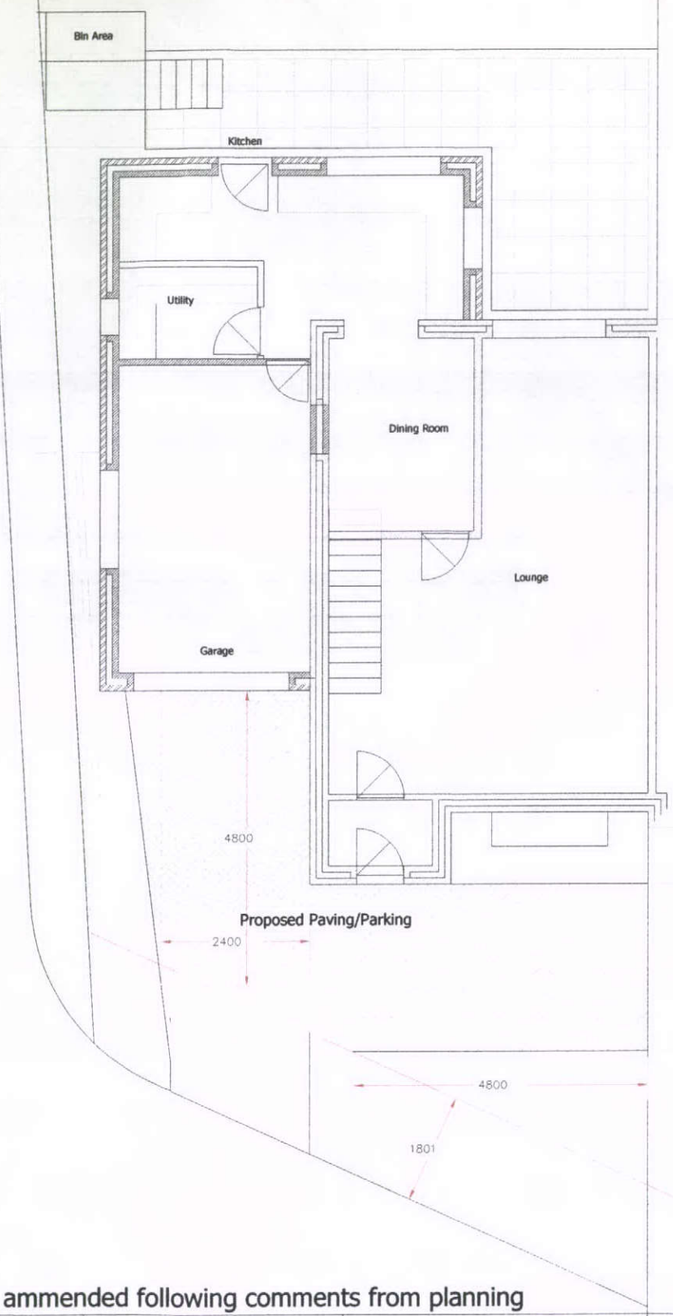


Proposed GF 1:100

Rev A Drawing ammended following comments from planning

| | | | |
|---|---|---|---|
| DRAWN | PAL | DATE | Jan 12 |
| JOB No | 03 | SCALE | As shown @ A3 |
| DWG No | | Rev | A |

Granby Avenue
Chinley
High Peak

Block Plan

NF-PALOMA

Philip A Lomas B Sc, 7 Park Crescent Furness Vale, High Peak, SK23 7PU