CIG CIGARETTE VENDING MACHINE

AWP FRUIT MACHINE

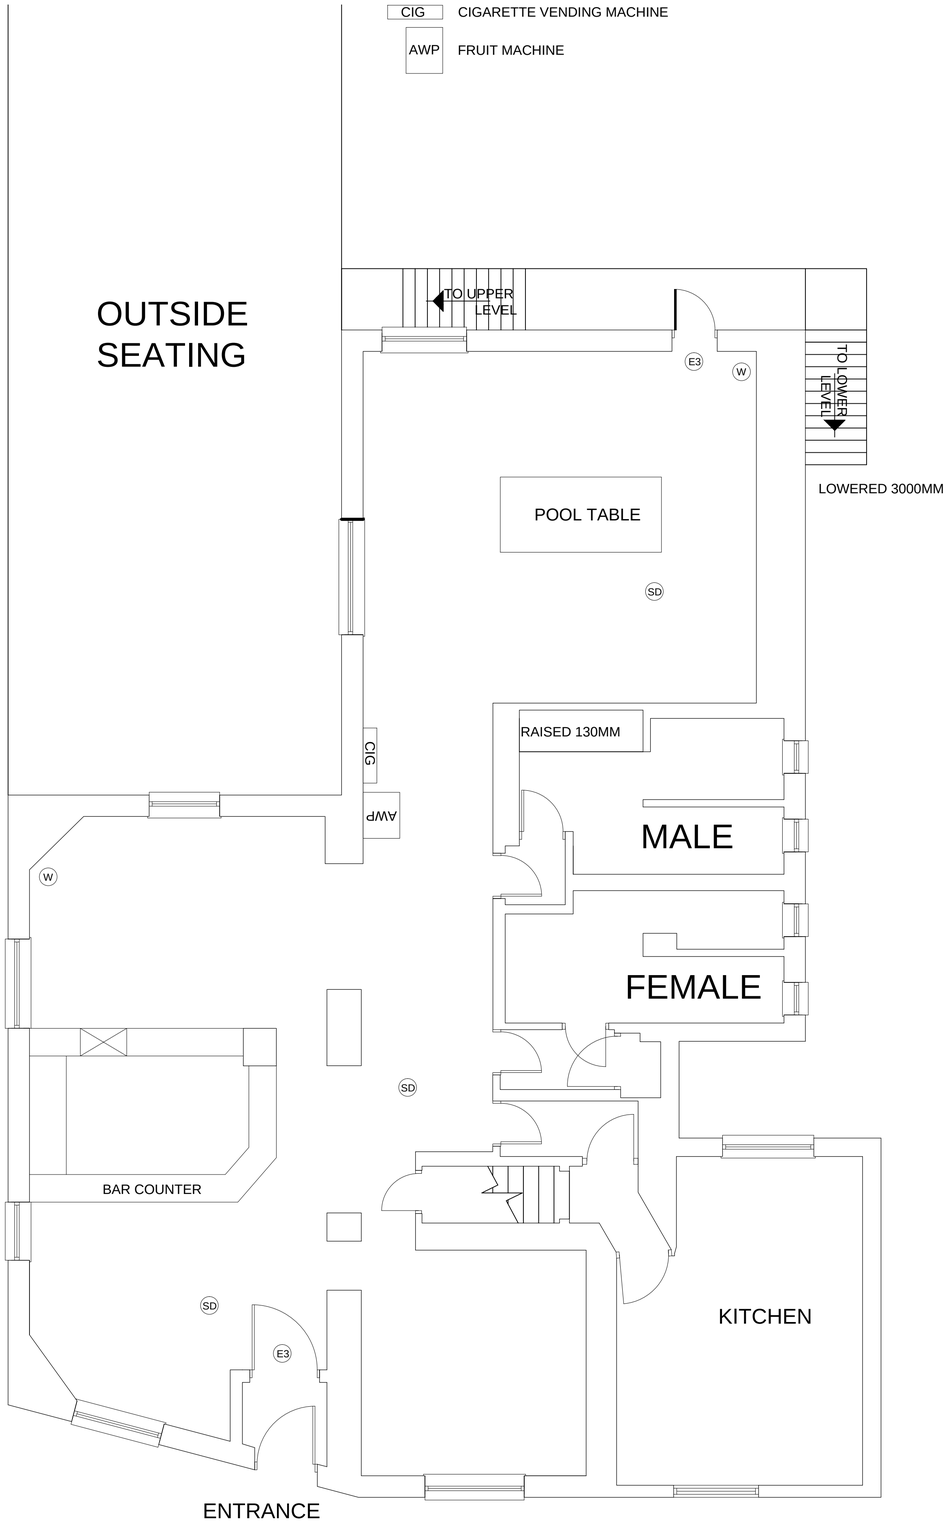

All levels and dimensions must be checked on site by contractor prior to commencement of works. Any variations must be reported to Philip Millson Associates Limited.

All information hereon in is the copyright of Philip Millson Associates Limited. Copying in full or in part is forbidden without the written permission from Philip Millson Associates Limited.

Scale [M]

Drawing Status: Approval ☐ Tender ☐ Construction ☐ Information ☐ Preliminary ☐ As Built ☐

1:50 8m

1:20 3.2m

Revision - - - -

Client: PUNCH TAVERNS

pma Design Consultants
Architecture / Interior Design / Project Management / Brand Design / Marketing / Planning
Hyde Park House, Cartwright Street, Newton, Hyde, SK14 4EH also in Christchurch, New Zealand
T: +44(0) 161 367 2320 F:+44(0) 161 367 7322 W: pmadesignconsultants.com E: info@pmadesignconsultants.com
Registered in Cardiff No 2170580

Project Title: The White Hart, Market Street, Whaley Bridge, High Peak, SK23 7HN

Drawing Title: Existing Layout

Drawing Number: 1660-1.01

Revision:

Drawn: CIP

Checked:

Scale: 1:50

Date: 23.03.12