HPK/2012/0299

22 MAY 2012

Electrical installation work carried out in accordance with IEE 17th Edition regulations and Building regulations.

Plumbing

Installation of plumbing work and fittings in accordance with current regulations and best b practice. New radiators fitted with thermostatic radiator valves.

Drains

Connection to existing clay drains made with flexible coupling to plastic underground drain Land drain running through foundation to pass through opening with lintels above drain.

General

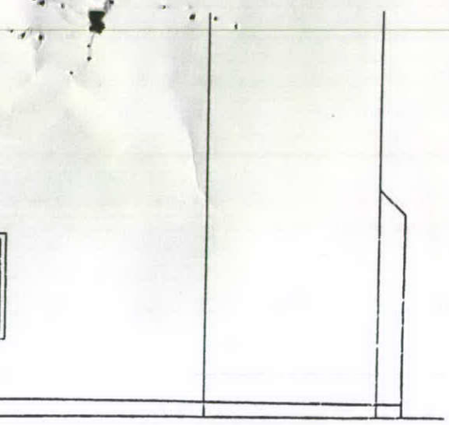

vation

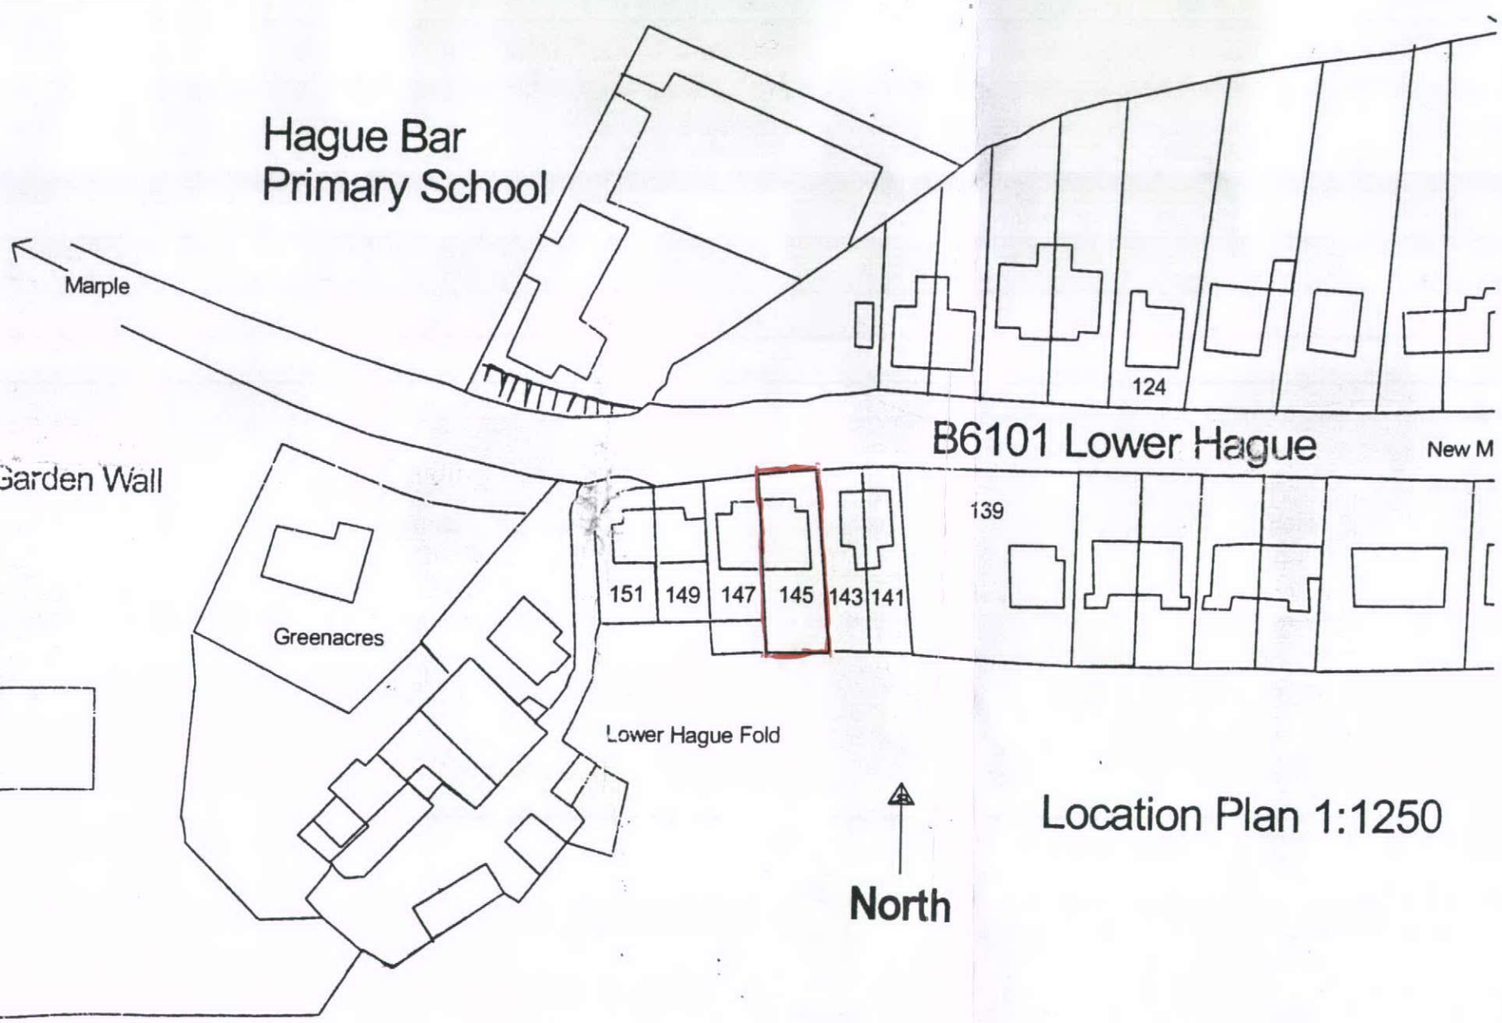

Location Plan 1:250

eration to 145 Lower Hague, New Mills,SK223AP

sion to provide Kitchen/Dining Area.

Drawing Ref. MT/(	
Drawn M. T.	07/0
Scale 1:100	1:200