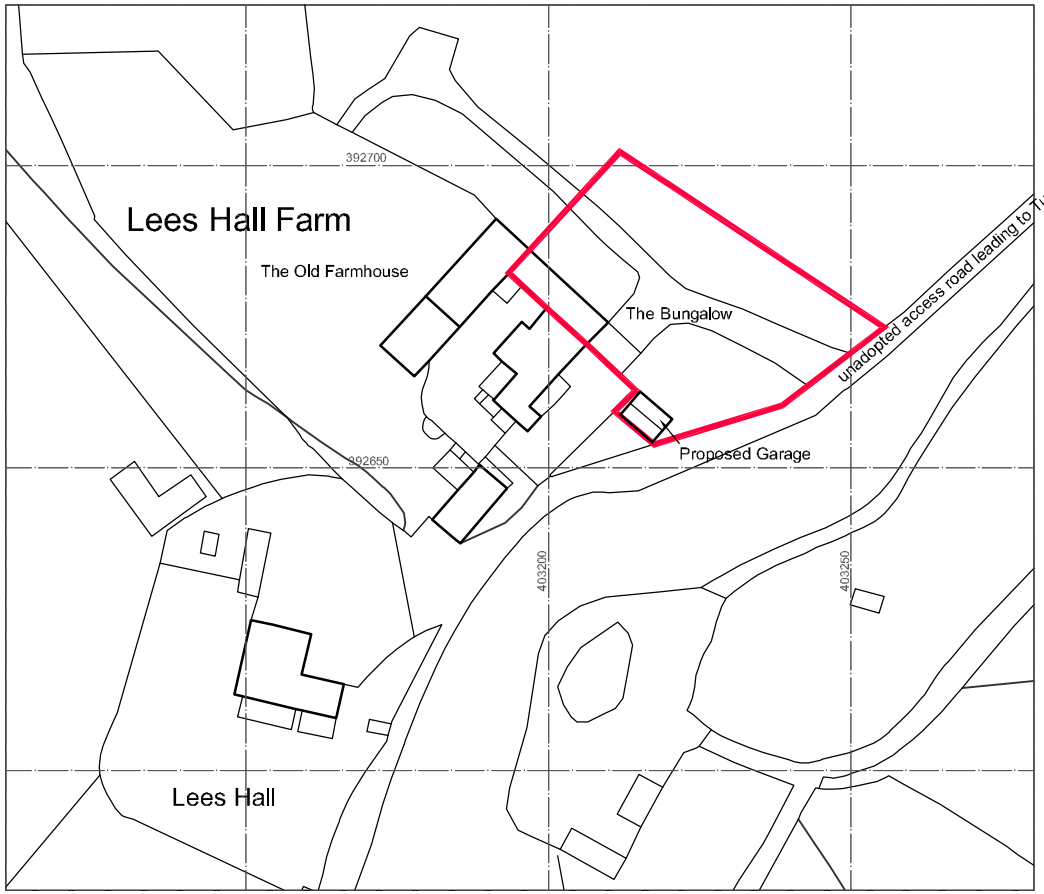

Ordnance Survey, (c) Crown Copyright 2012. All rights reserved. Licence number 100020449

location plan 1:1250

HOUSEHOLDER PLANNING APPLICATION

Mr C BUSH

THE BUNGALOW, LEES HALL FARM scale: 1:1250 date: March 2012

GLOSSOP SK13 6JT

R. Sheard - 31 marple road - charlesworth - glossop - derbyshire sk13 5da tel. 01457 865489 - mob - 07733098362

dwg title

PROPOSED NEW GARAGE

dwg name

LOCATION PLAN

dwg no.

RS2012/10 PO1A