site plan 1:500

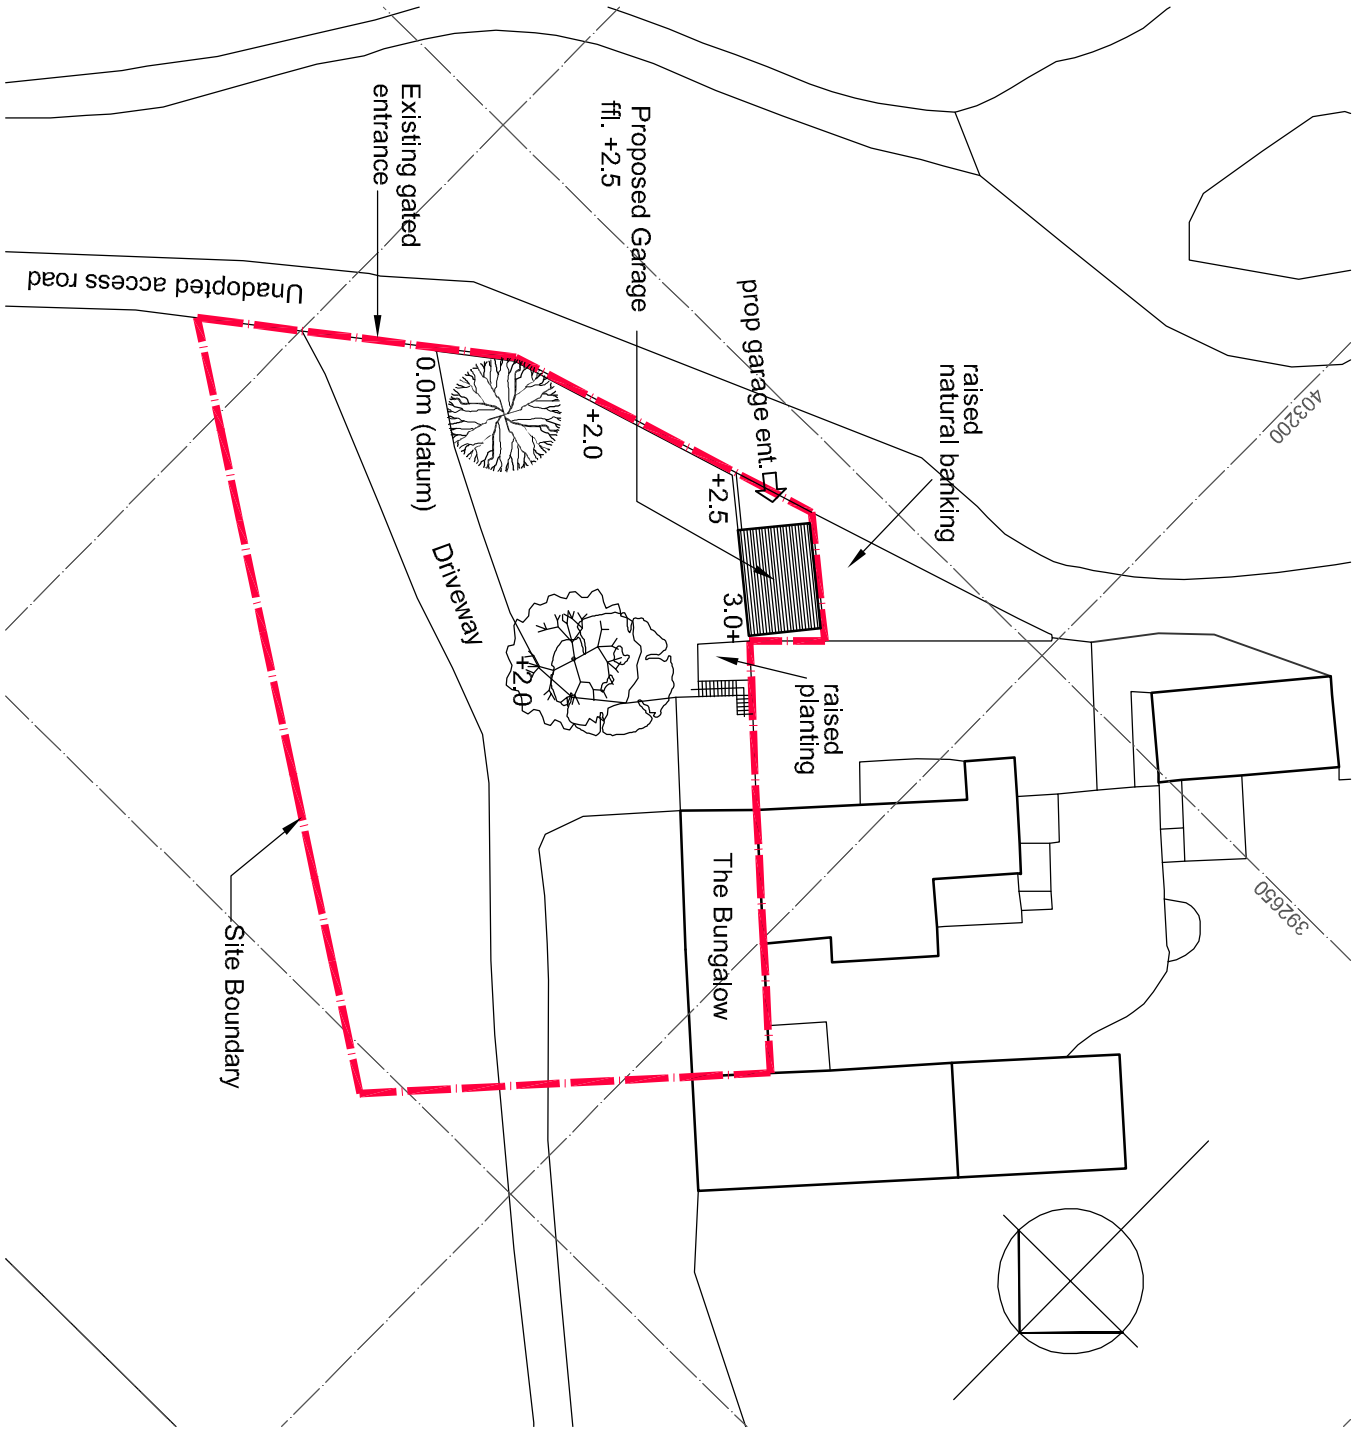

dwg title
PROPOSED NEW GARAGE

dwg name
SITE PLAN

dwg no.
RS2012/10 PO2A

HOUSEHOLDER PLANNING APPLICATION

Mr C BUSH

THE BUNGALOW, LEES HALL FARM
GLOSSOP SK13 6JT

scale: 1:500 date: March 2012

R. Sheard - 31 marple road - charlesworth - glossop - derbyshire sk13 5da tel. 01457 865489 - mob - 07733098362