HPK/2012/0296

29 MAY 2012

Topographical Survey Legend

B	Bollard	GV	Gas valve	rwp	Rain water pipe		Level prefix descriptions
Bin	Litter bin	Hyd	Hydrant	SP	Soil pipe	AL	Arch level
BS	Bus stop	IC	Inspection cover	ST	Stop tap	BL	Bed level
BT	British telecom ic	JB	Junction box	Stay	Cable stay	CL	Cover level
CPS	Concrete paving slabs	KO	Kerb outlet	SV	Stop valve	EL	Eaves level
CTV	Cable television cover	LB	Letter box	TCB	Telephone call box	FL	Floor level
DR	Drain	LP	Lamp post	TL	Traffic light	IL	Invert level
Elec	Electrical ic	Mkr	Utility marker	TP	Telegraph pole	PL	Parapet level
EP	Elec. pole	MP	Mile post	TPS	Tactile paving slabs	RL	Roof/ridge level
ER	Earth rod	NP	Name plate	VP	Vent pipe	SL	Soffit level
FP	Flagpole	P	Post	WM	Water meter	Spr	Arch springing level
FT	Floodlight	PM	Parking meter	WO	Water outlet	ToW	Top of wall level
G	Gully	RE	Rodding eye	U/L	Unable to lift	Thr	Threshold level
GP	Gate post	RS	Road sign			WL	Water level

Fence annotation
B/W Barbed wire
C/B Closed boarded
C/I Corrugated iron
C/L Chain link
C/P Concrete panel
H/R Hand rail
I/R Iron railings
O/B Open boarded
P/C Post & chain
P/R Post & rail
P/W Post & wire
w/M Wire mesh

Fence
Safety barrier
Gate
Stile
Hedge
Limit of foliage & tree canopy
50.00 Spot level
SSL1 50.00 Survey control station (Coordinated point)
Tree

Levels defining edge of carriageway are observed at channel (bottom of kerb). Unless otherwise stated.

Survey Station Coordinates

Stn	Easting	Northing	Level
0001	527.34	501.50	145.47
0002	500.00	500.00	144.35
0003	491.80	506.40	143.11
003A	511.96	507.28	141.85
002A	465.67	497.15	142.67
002B	445.50	502.82	142.26
0004	511.30	541.32	143.69
004A	514.86	526.50	143.80
001A	537.05	595.71	146.08
001B	347.22	615.79	139.78

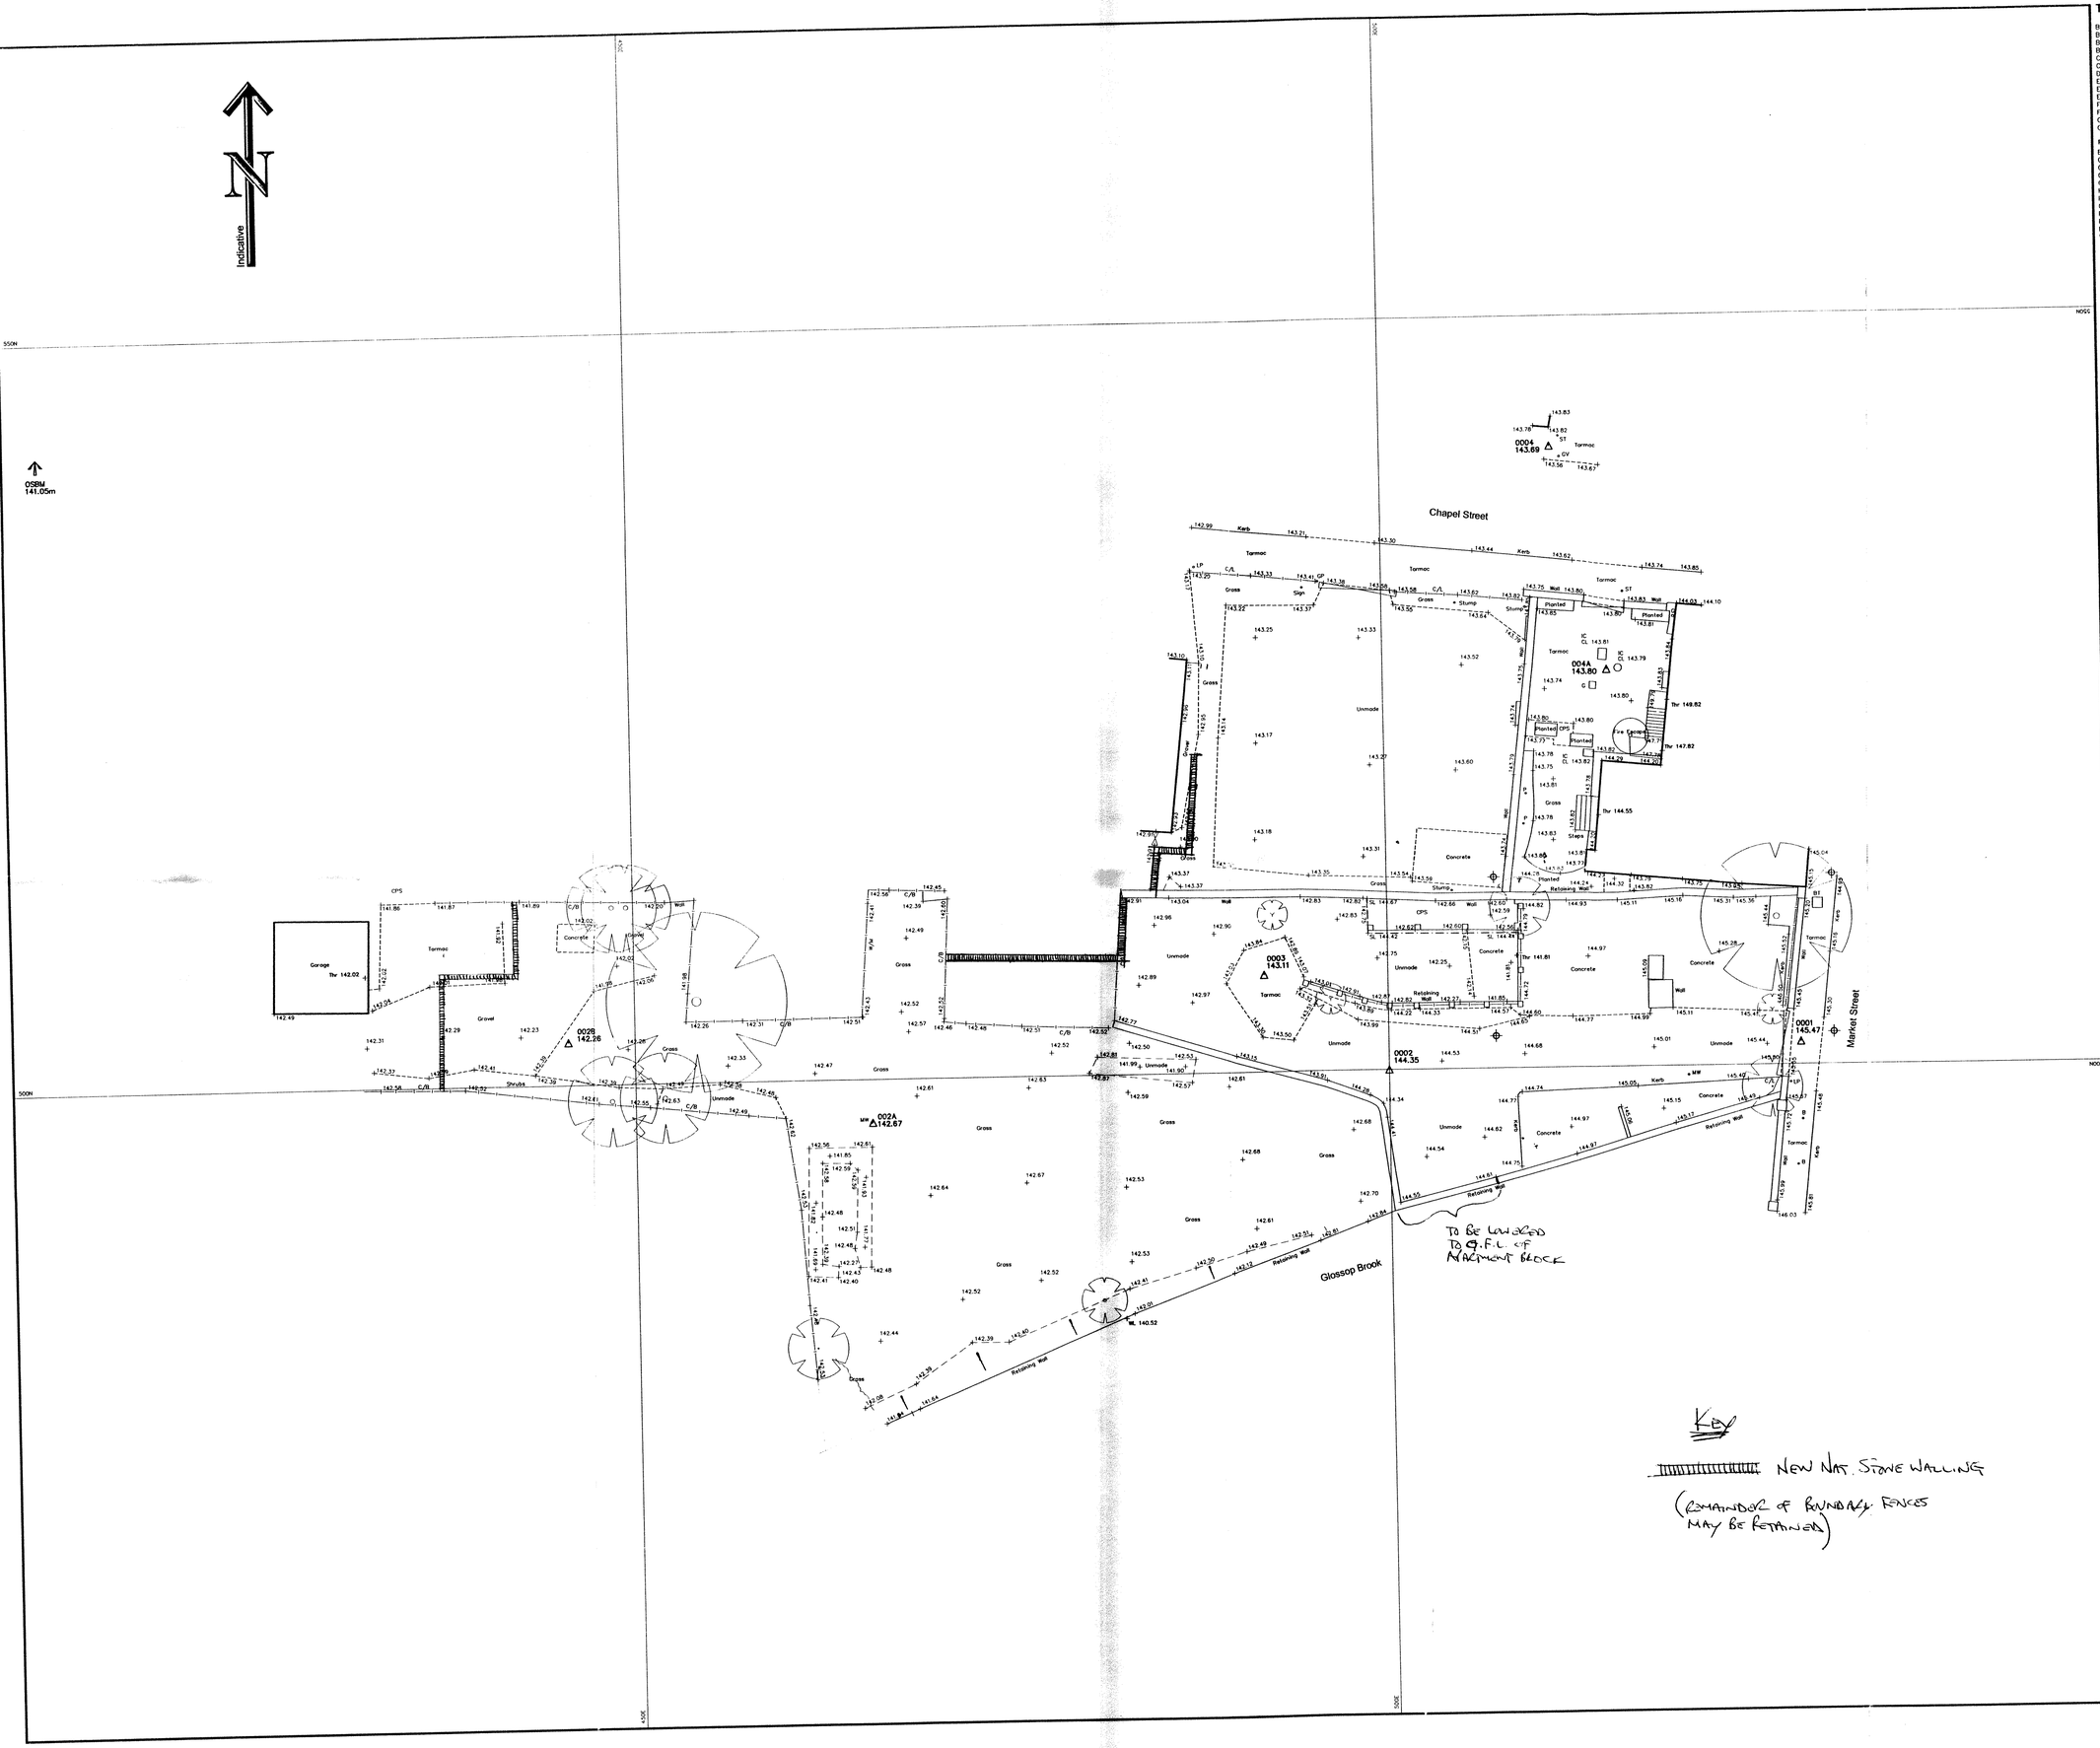

BOUNDARY TREATMENT

Levels are related to **OSBM**
Value **141.05m**
Located on Easterly side of the junction of Chapel Street and George Street, as indicated on Plan by arrow
Coordinates are related to **Local Grid**

Scale **1:200**
0 2 4 6 8 10 12 14 16 18
metres

The accuracy of this survey is commensurate with the drawing scale specified within the title block. Copyright in this drawing remains with Survey Systems Ltd. Do not scale from this drawing, work to figured dimensions. Check all dimensions on-site. In the event of any discrepancy, please refer query to Survey Systems Ltd.

Client The Landbank

Title
Topographical Survey
The Landbank
Market Street
Glossop

Surveyed DC IJ | Drawn DC
Date July 2007 | Checked AG
CAD file name 11490-TOPO | Revision No.
Drawing No. **SSL:11490:200:1:1**

Head and Registered Office
Survey House
58-67 Wilmslow Road
Handforth • Wilmslow
Cheshire SK9 3EN
Tel. 01625 533444
Fax 01625 526815
Southern Office
Abbey House
18-24 Stoke Road
Slough
Berkshire SL2 5AQ
Tel. 01753 722034
Fax 01753 722042
SURVEYSystems LIMITED
www.surveysys.co.uk • mail@surveysys.co.uk
© Registered in England No.1576674