HPK/2012/0287

PROPOSED GARAGE - 40 GOYT RD, WHALEY BRIDGE,

LOCATION PLAN 1:1250 31 MAY 2012

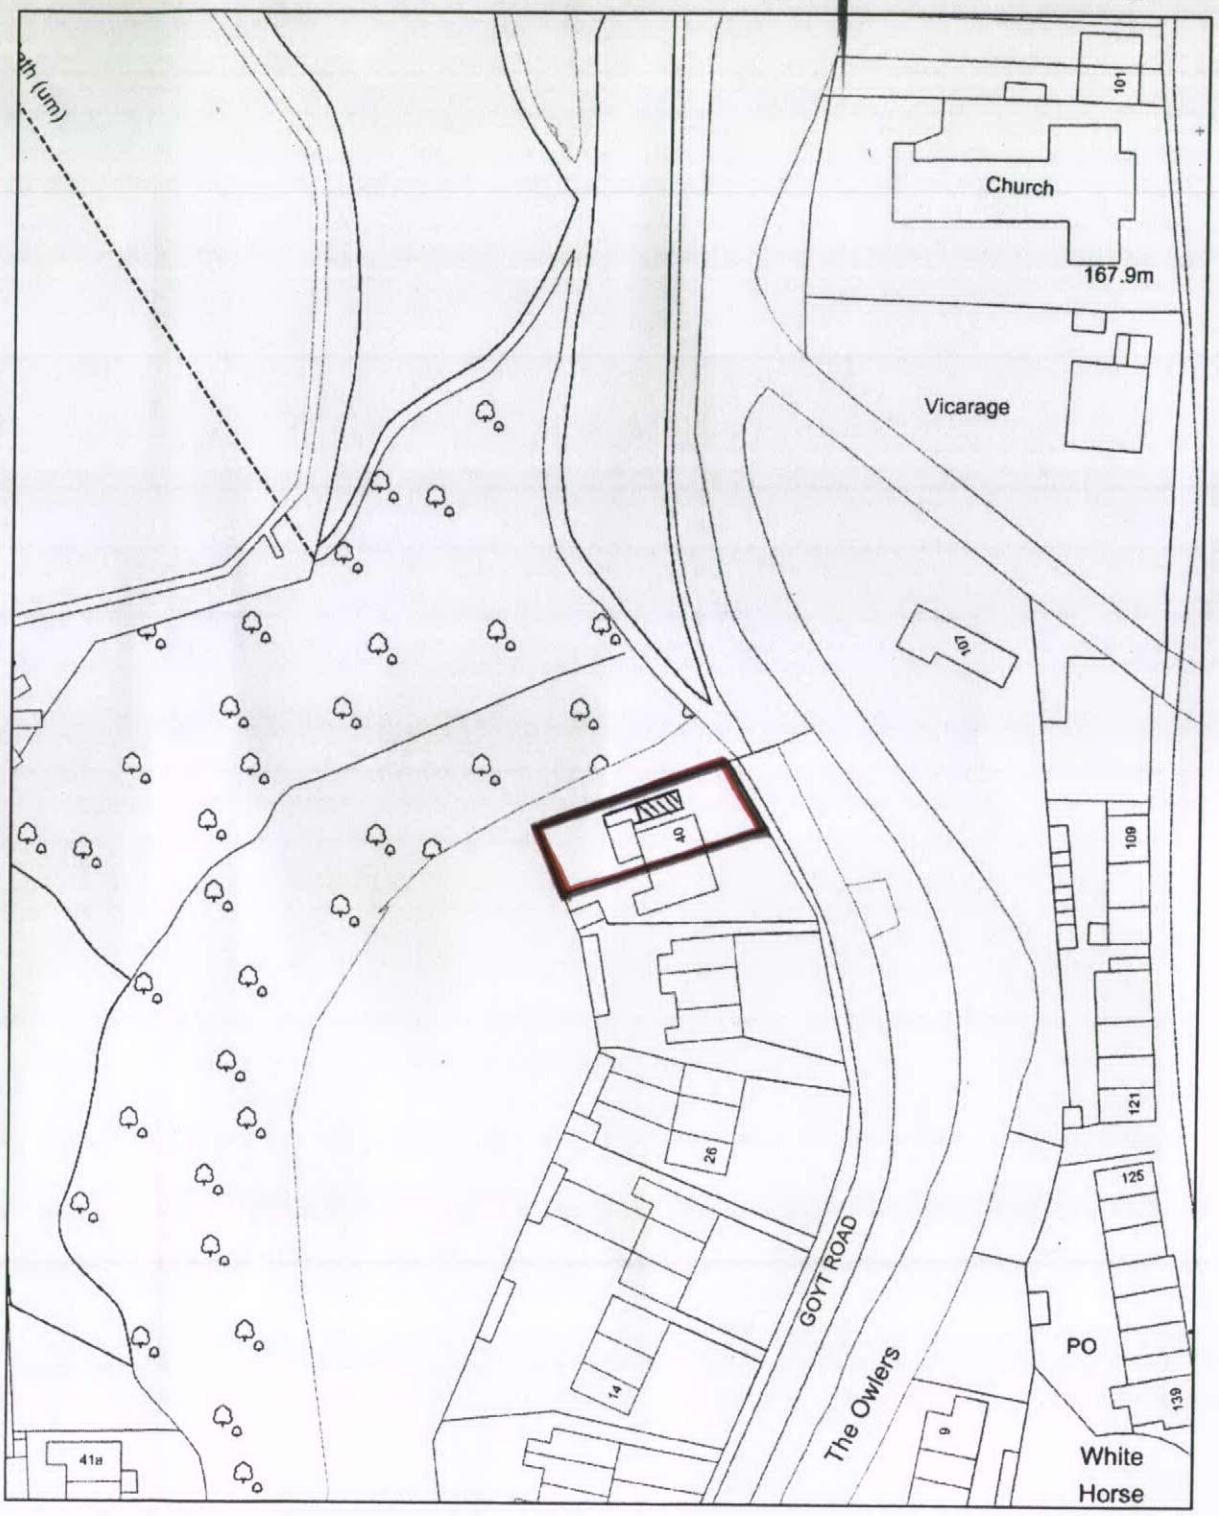

N

Reproduced from Ordnance Survey digital map data © Crown copyright 2000.
All rights reserved. High Peak Borough Council License No. 10018411