

Layout as Existing (1:50)

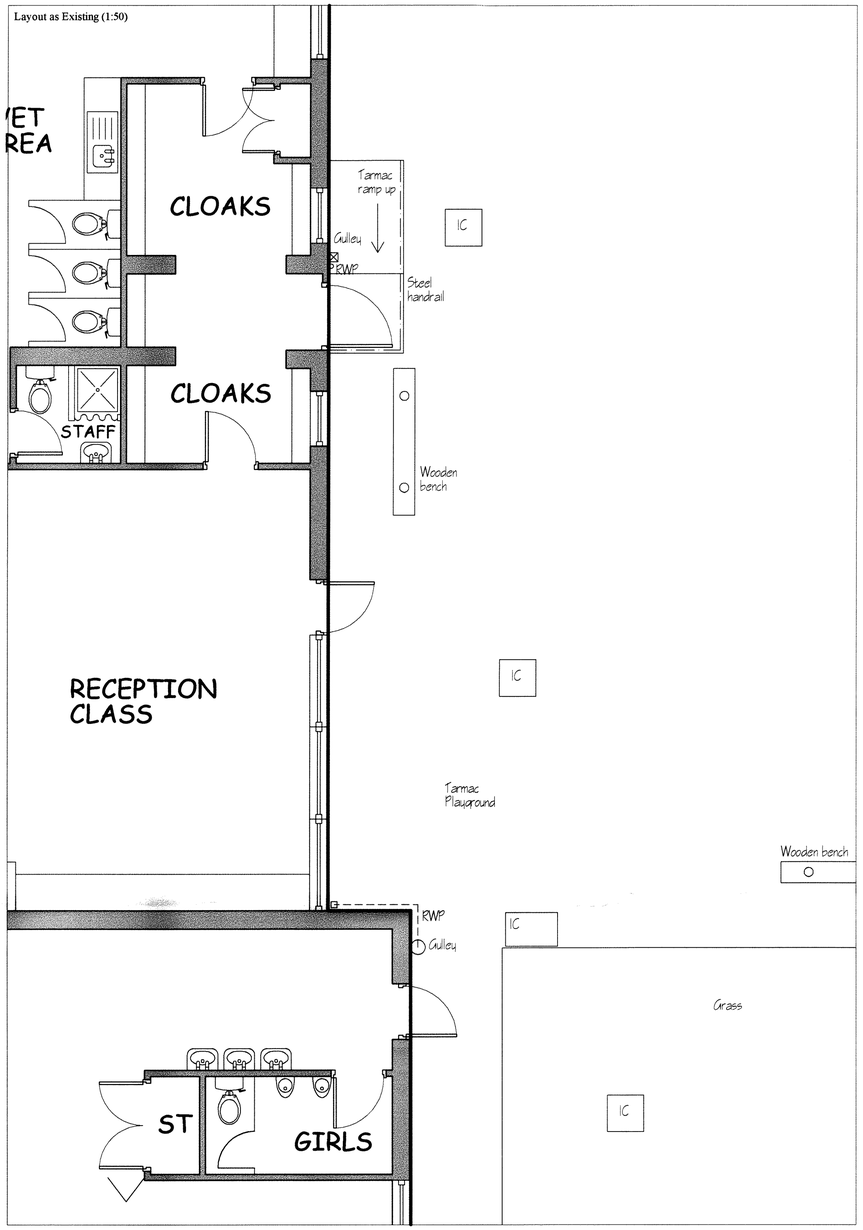


Layout as Proposed (1:50)

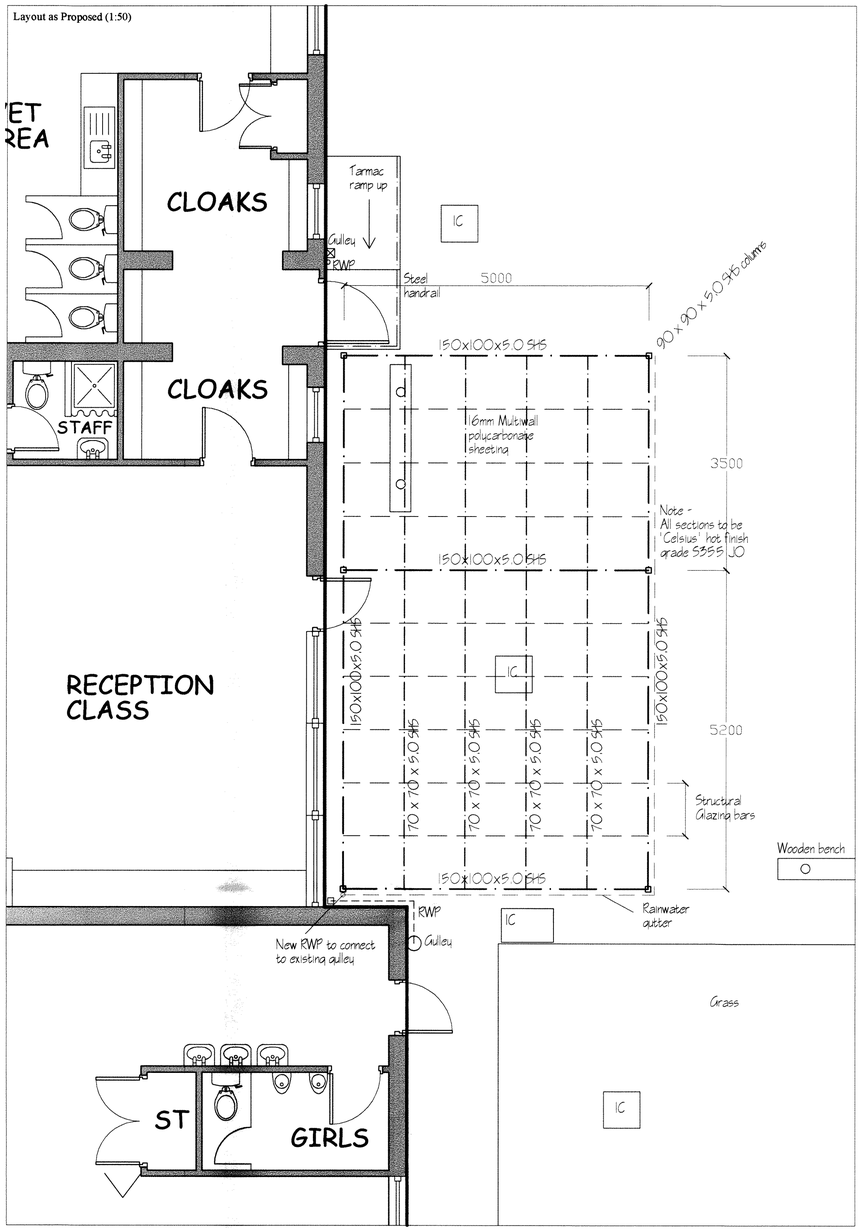

Site Location Plan (1:1000)

HPK/2012/0309
28 MAY 2012

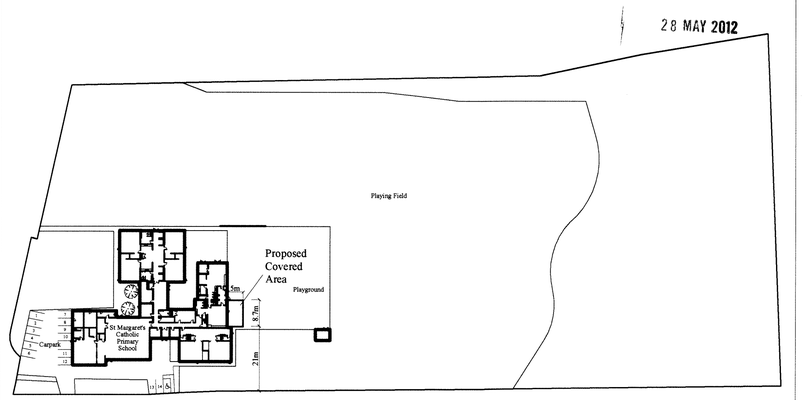

Location of Proposed Covered Area




Scale - 1:50 (0, 1m, 2m)


Scale - 1:100 (0, 1m, 2m, 3m, 4m, 5m)

Scale - 1:1000 (0, 10m, 20m, 30m, 40m, 50m)

Front and Side Elevations as Existing (1:50)

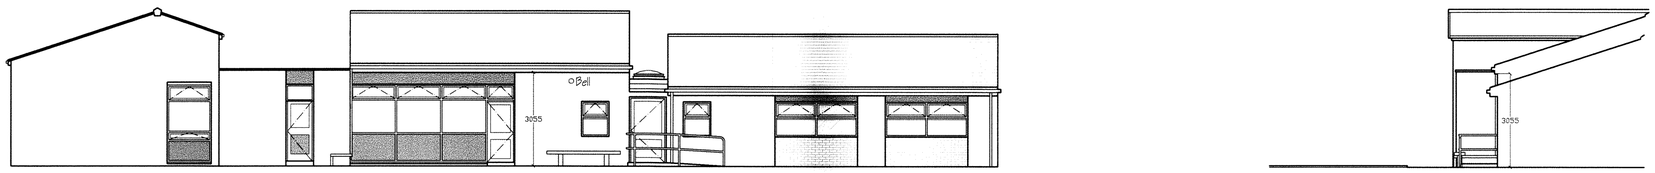

Front and Side Elevations as Proposed (1:50)

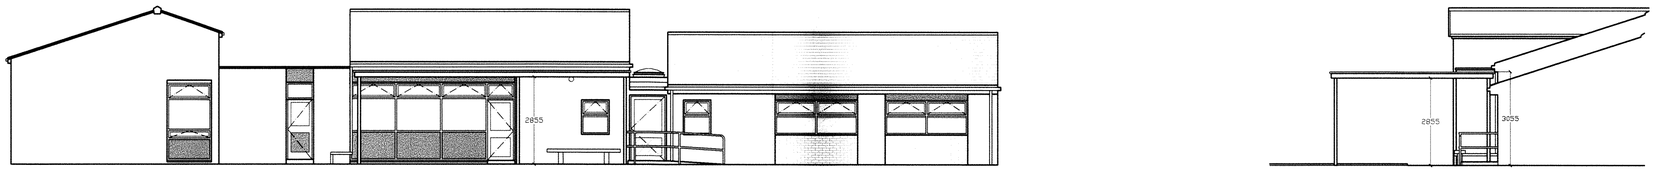

Client
THE GOVERNORS OF ST MARGARETS CATHOLIC PRIMARY SCHOOL GAMESLEY DERBYSHIRE

Job
PROPOSED COVERED AREA

Title
EXISTING AND PROPOSED LAYOUT & ELEVATIONS & SITE LOCATION PLAN

C.P. ASSOCIATES
CHARTERED SURVEYORS
BUILDING CONSULTANTS
CPA
Braemar Court, 1311a Melton Road, Syston, Leicester, LE7 2EN.
Telephone: 0116 260 7211
Facsimile: 0116 260 5511
RICS

Dwg. No.	Date
1405/01	22/05/12
Scale	Drawn by
As Shown@A1	DSP