

HPK/2012/0310
26 MAY 2012

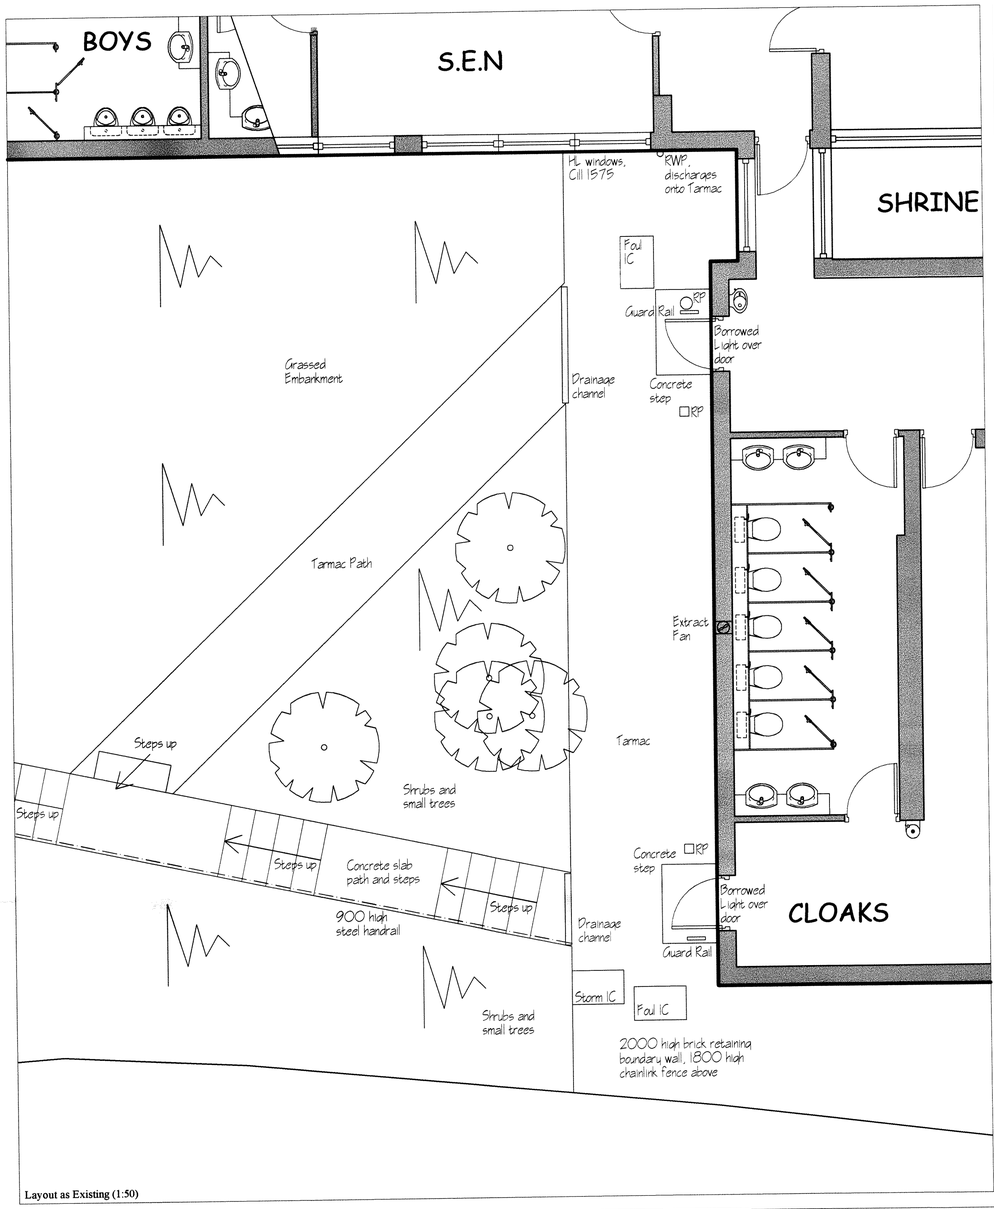



Layout as Existing (1:50)

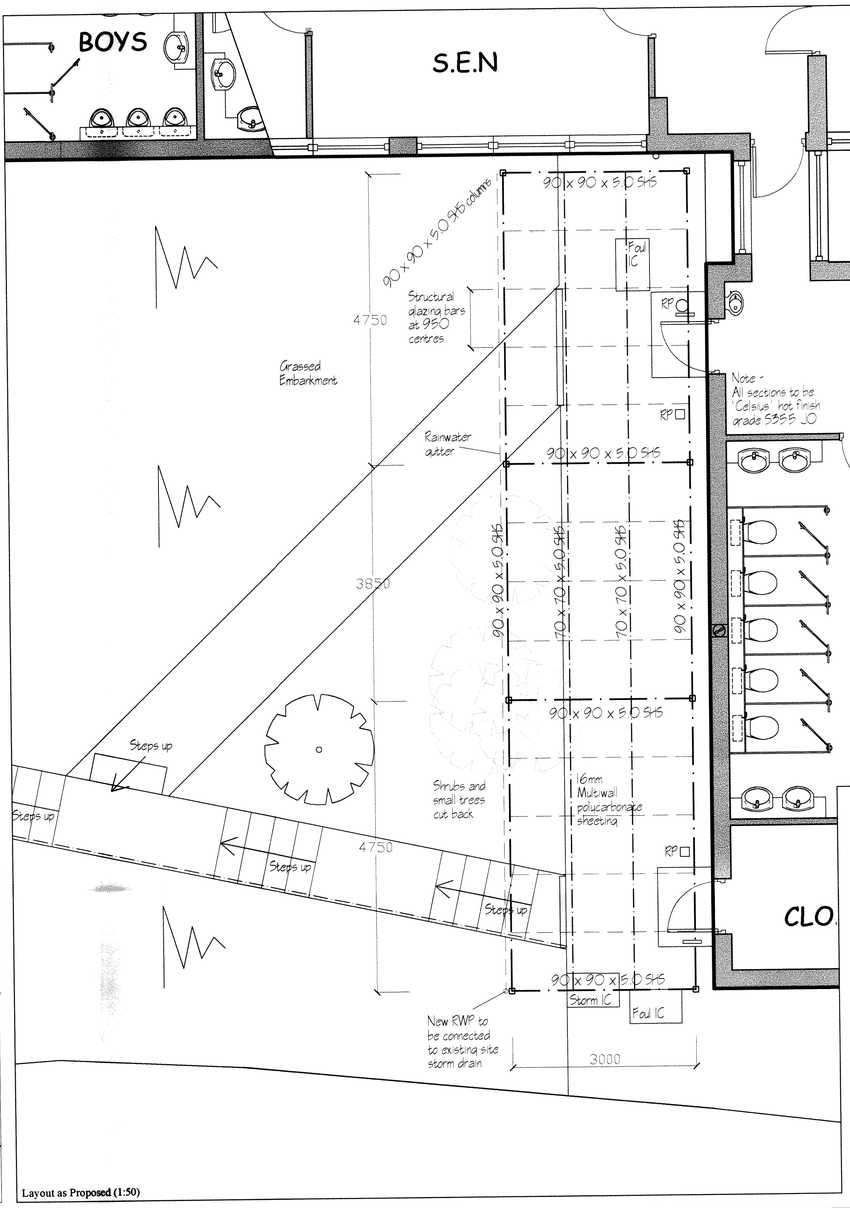


Layout as **Proposed** (1:50)

Note -
All sections to be 'Celsius' hot finish grade S355 JO

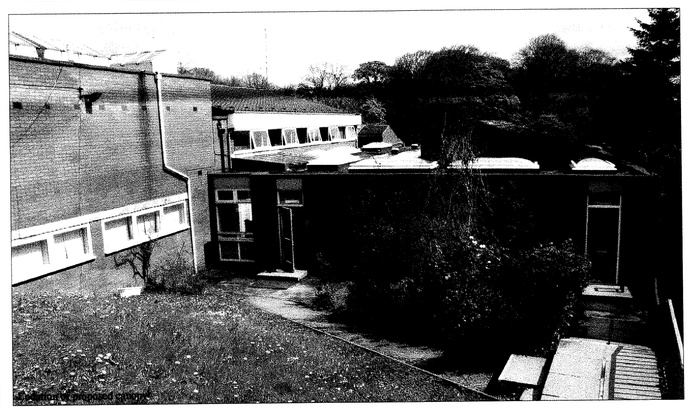


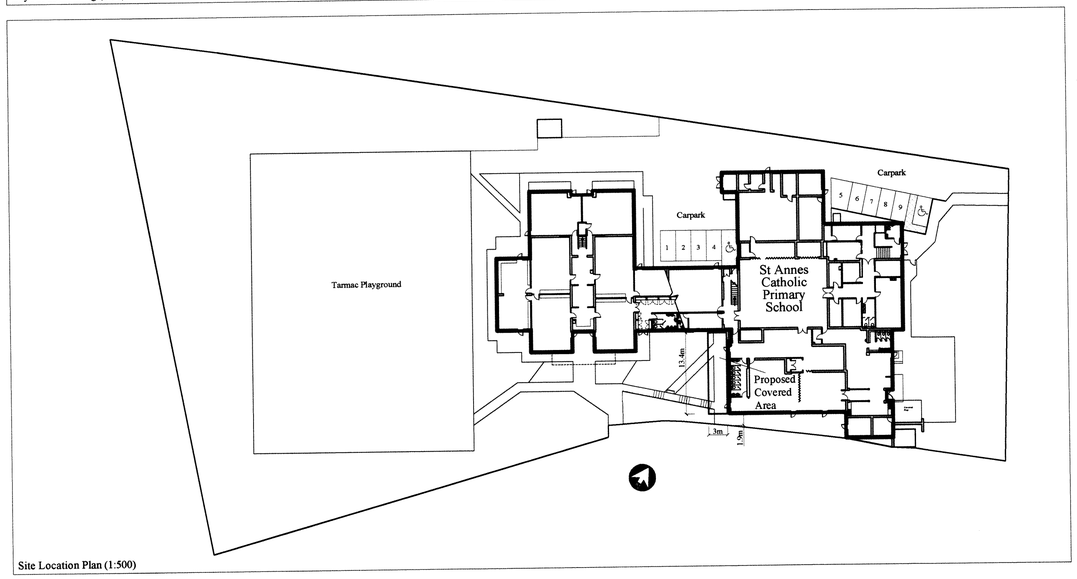


Site Location Plan (1:500)

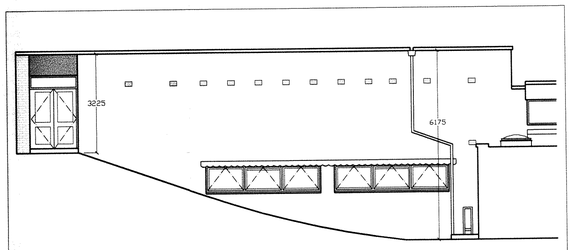


Side Elevation as Existing (1:100)

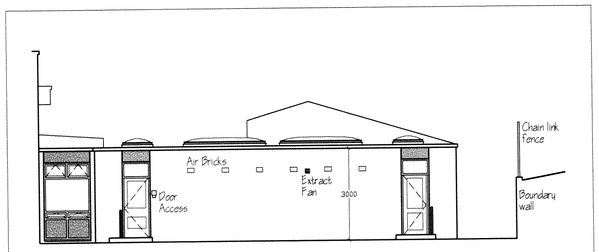

Front Elevation as Existing (1:100)

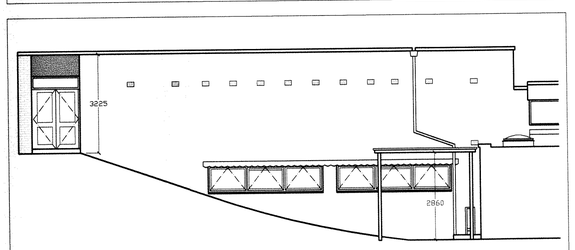

Side Elevation as Proposed (1:100)

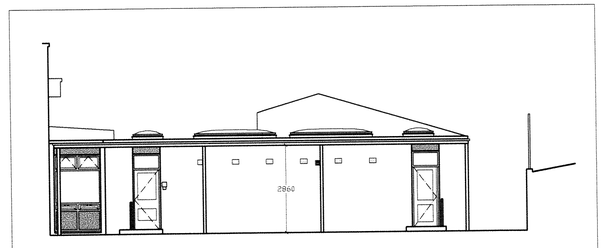

Front Elevation as Proposed (1:100)

Client
THE GOVERNORS OF ST ANNES CATHOLIC PRIMARY SCHOOL
BUXTON
DERBYSHIRE

Job
PROPOSED COVERED AREA

Title
EXISTING AND PROPOSED LAYOUTS & ELEVATIONS & SITE LOCATION PLAN

C.P. ASSOCIATES
CHARTERED SURVEYORS
BUILDING CONSULTANTS
CPA
Braemar Court, 1311a Melton Road,
Syston, Leicester, LE7 2EN.
Telephone: 0116 260 7211
Facsimile: 0116 260 5511
RICS

Dwg. No.	Date
1353/01	22/05/12
Scale: As Shown@A1	Drawn by: DSP