


Plan as Existing (1:100)

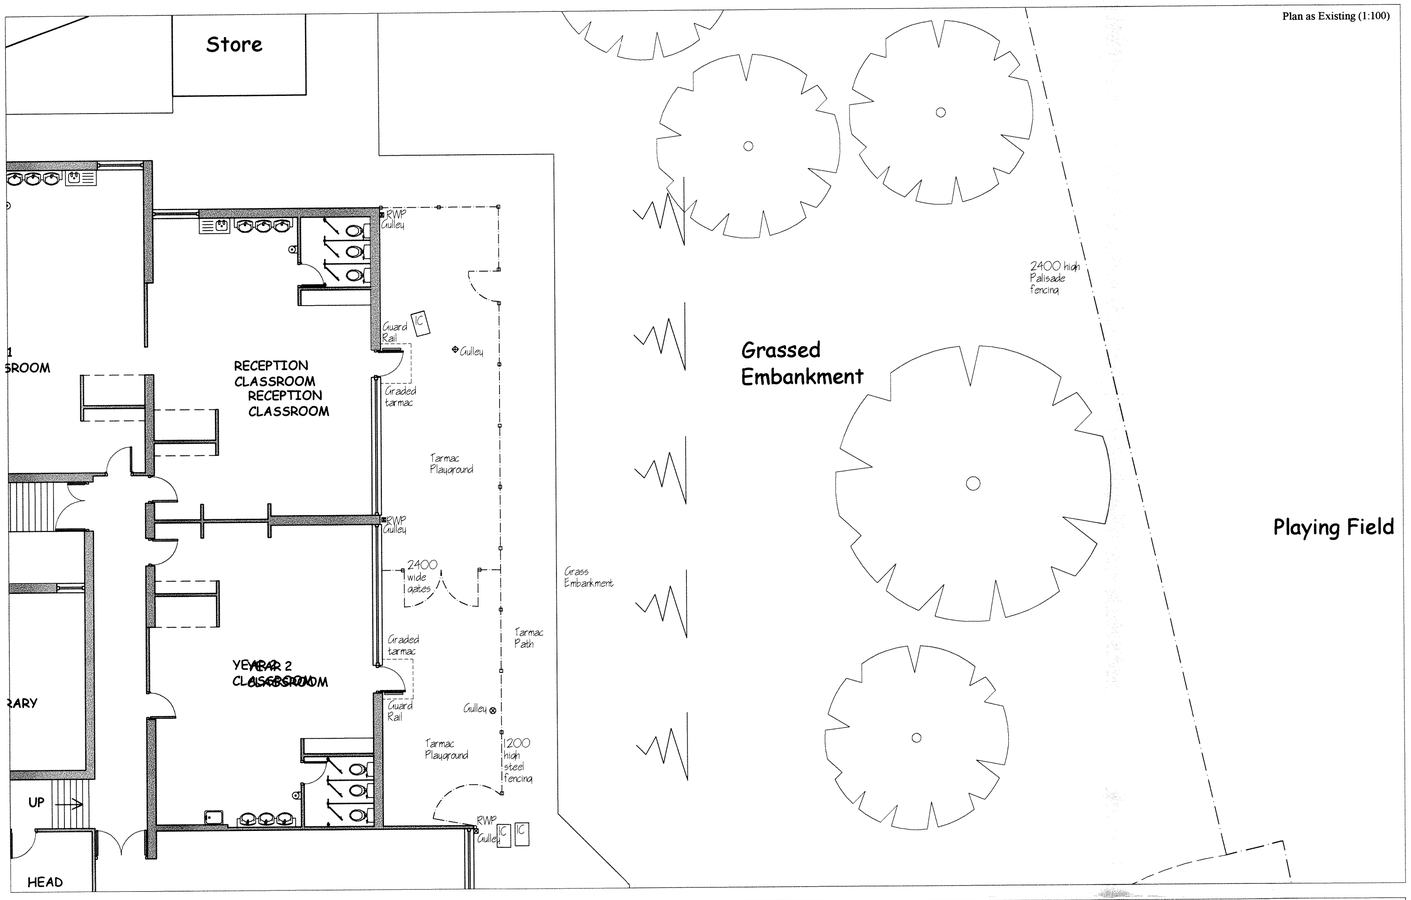

Plan as Proposed (1:100)

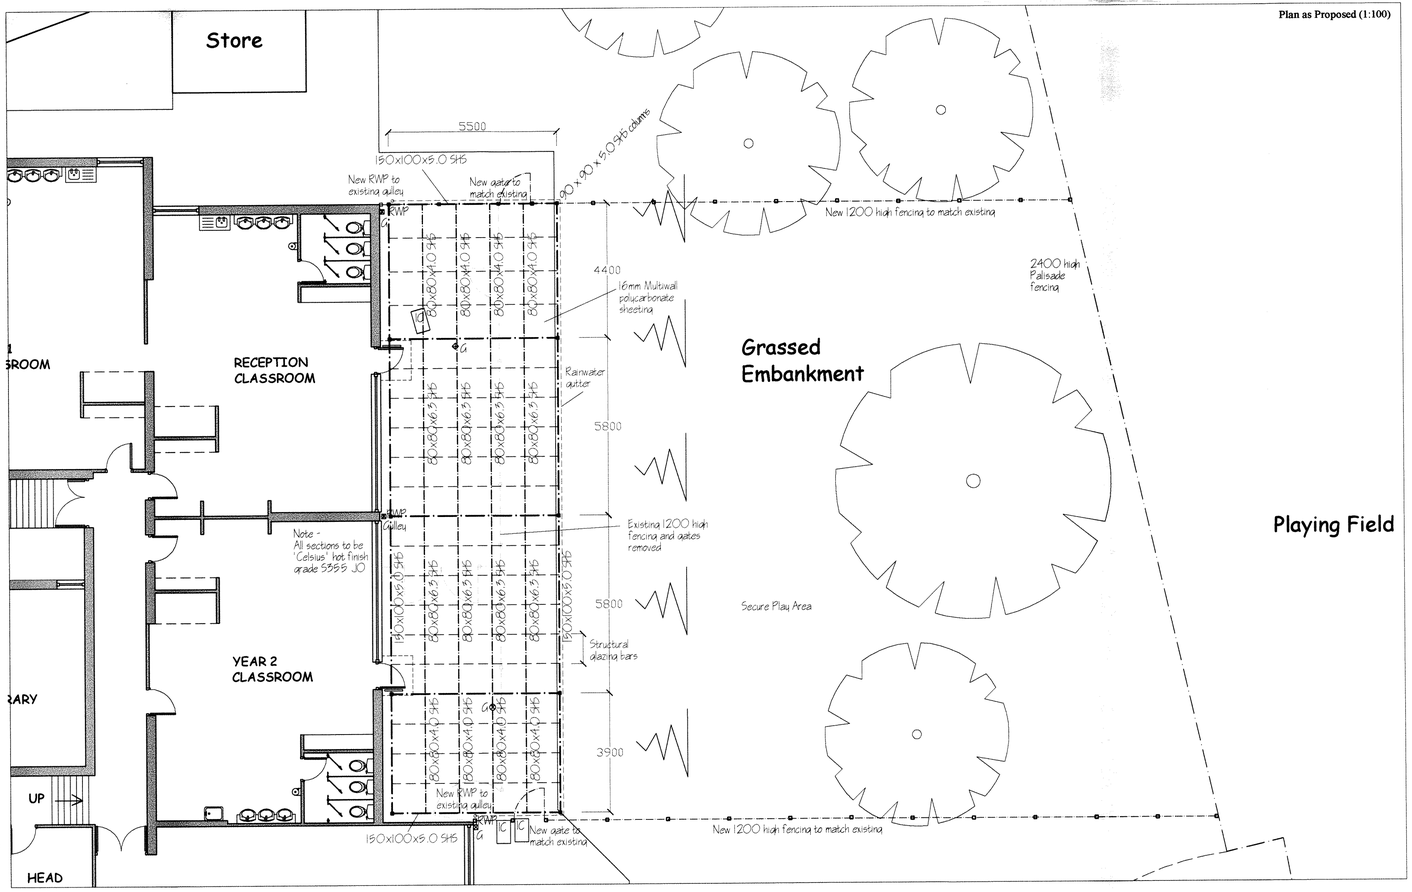


Site Plan showing location of works (1:500)

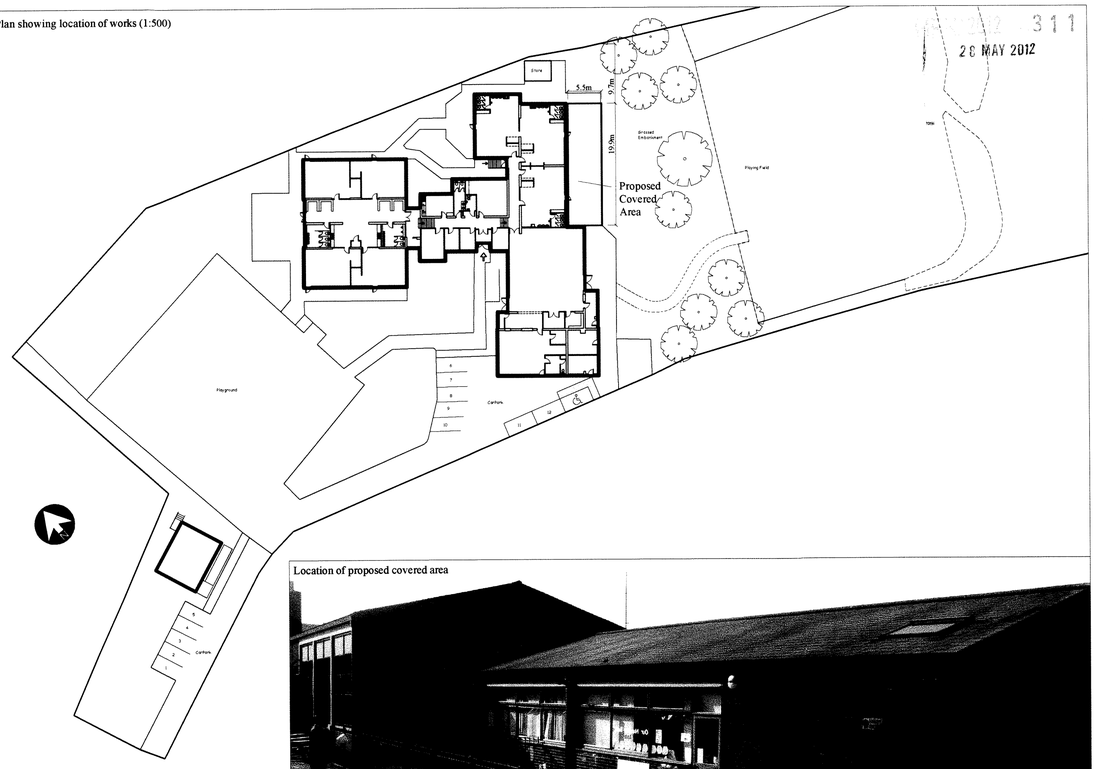


Location of proposed covered area




Existing Front Elevation (1:100)

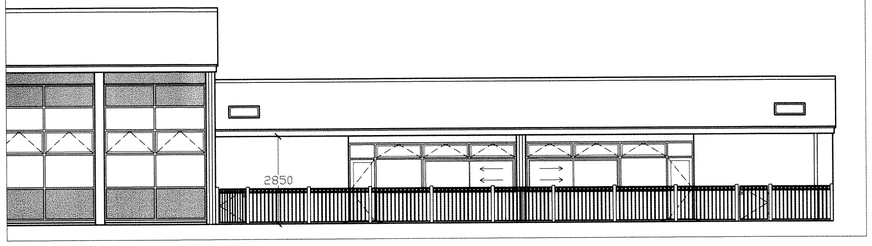


Proposed Front Elevation (1:100)

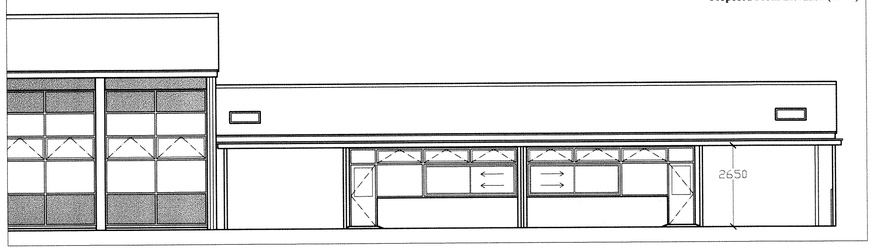



Existing Side Elevation (1:100)

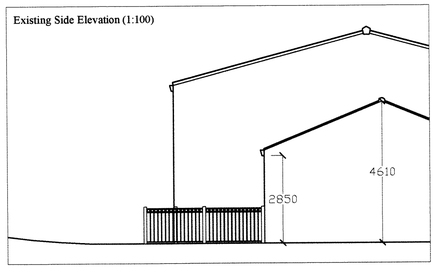

Proposed Side Elevation (1:100)

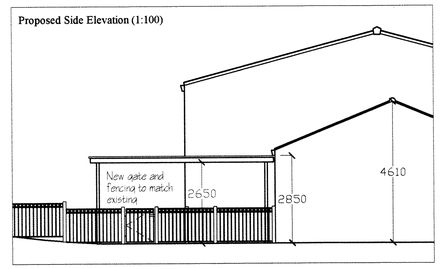

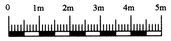

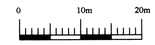

Client
THE GOVERNORS OF ST MARYS CATHOLIC PRIMARY SCHOOL
GLOSSOP
DERBYSHIRE

Job
PROPOSED COVERED AREA

Title
FLOOR PLANS, SITE LOCATION AND ELEVATIONS

C.P. ASSOCIATES
CHARTERED SURVEYORS
BUILDING CONSULTANTS
CPA
Braemar Court, 1311a Melton Road,
Syston, Leicester, LE7 2EN.
Telephone: 0116 260 7211
Facsimile: 0116 260 5511
RICS

Dwg. No.	Date
1393/01	22/05/12
Scale: As Shown@A1	Drawn by: DSP

RECEIVED
311
28 MAY 2012