
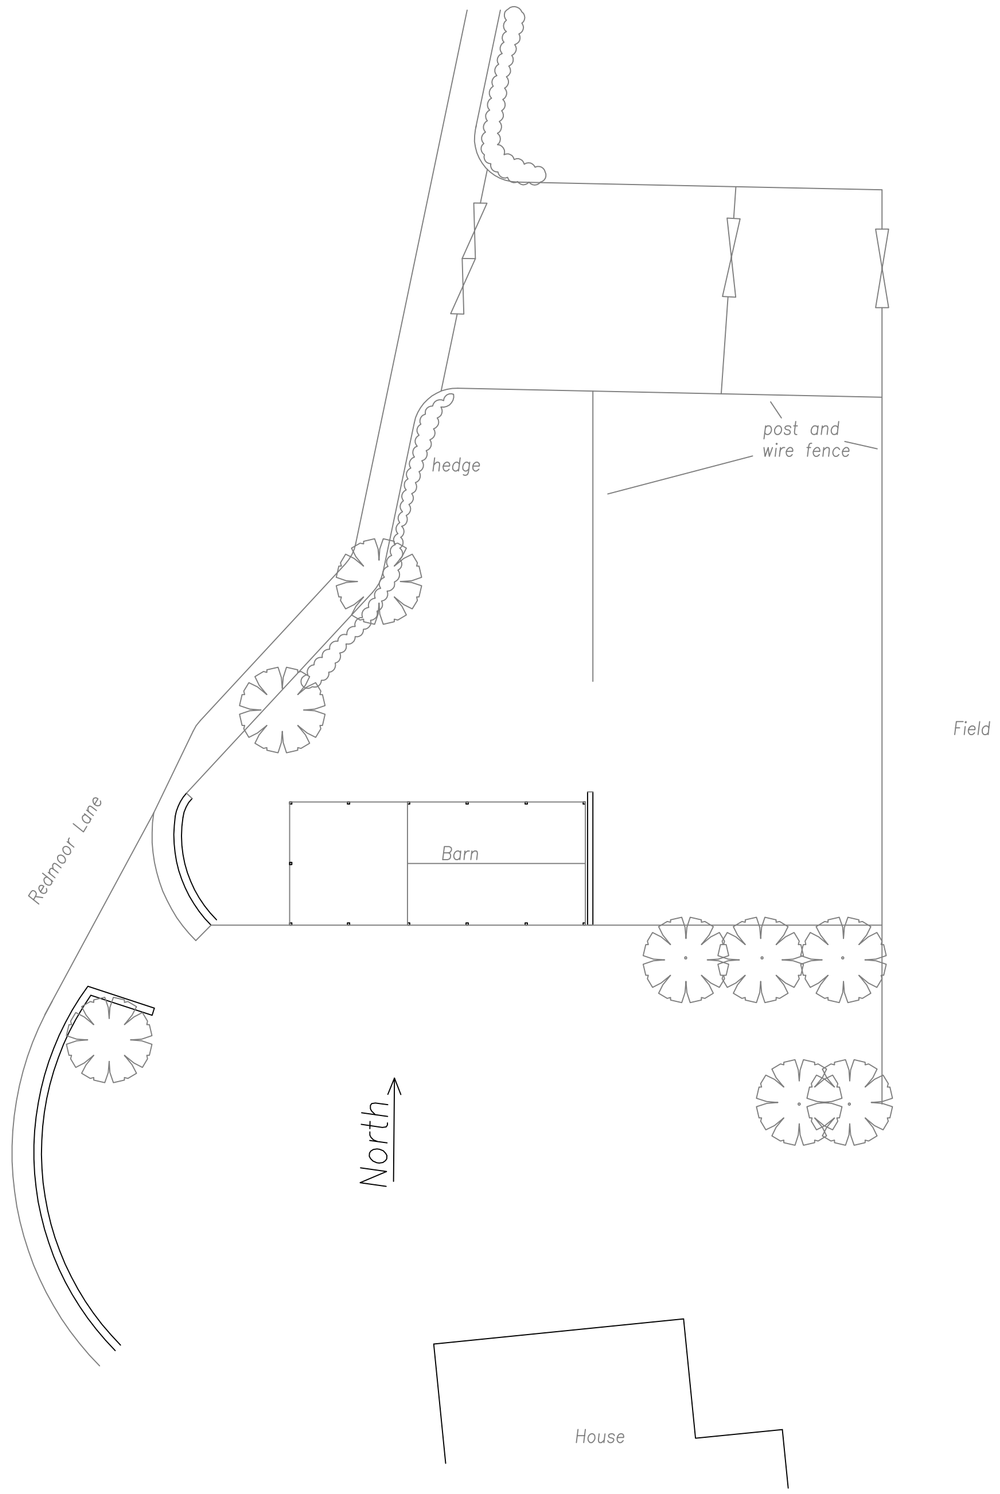


EXISTING SITE PLAN

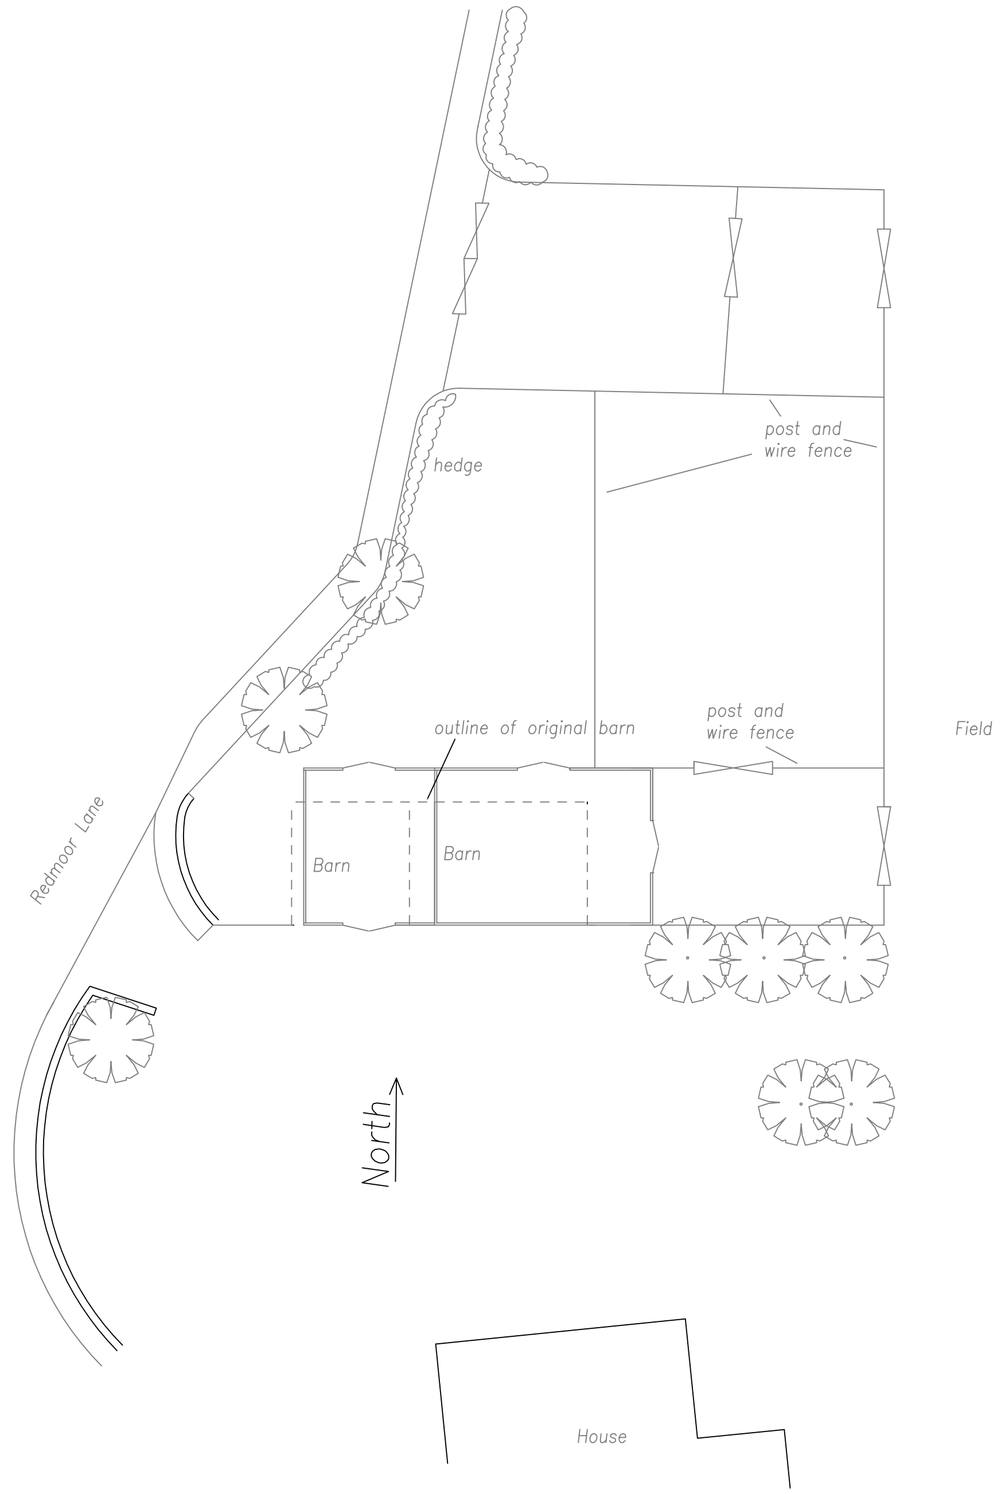

PROPOSED SITE PLAN

This drawing forms part of a planning application/building control application only and should not be used as a construction drawing, the information shown is for reference purposes only. All dimensions should be thoroughly checked on site prior to commencement. In any instance the location of any boundary shall be confirmed and agreed with the adjacent owner if applicable. No part of the works shall be constructed so that it affects a trespass upon an adjacent property. All work shall be carried out in accordance with the Party Wall Act of 1996. All work shall be carried out in strict accordance with the British Standard Codes of Practice, Building Control requirements and respective manufacturers instructions. It is the clients responsibility to ensure that any structural design is thoroughly checked and verified by a structural engineer.

Equestrian Design

EQUESTRIAN DESIGN
5 WASLEY CLOSE,
FEARNHEAD,
WARRINGTON.
CHESHIRE.
WA2 0DH

Tel/Fax 01925 824523
Mobile 07506 721770
Email info@equestriandesign.co.uk

Client
MR M HOPKINS

Job Title
PROPOSED REPLACEMENT BARN TO ELLIBANCKE FARM, REDMOOR LANE, NEW MILLS, DERBYSHIRE.

Drawing Title
EXISTING AND PROPOSED SITE PLANS

Scale
1:200

Date
MAY 2012

Drawn By
AJW

Drawing Number
250512

Rev

This is not a construction drawing and the client and contractor are to satisfy themselves of all information and dimensions before commencing work.