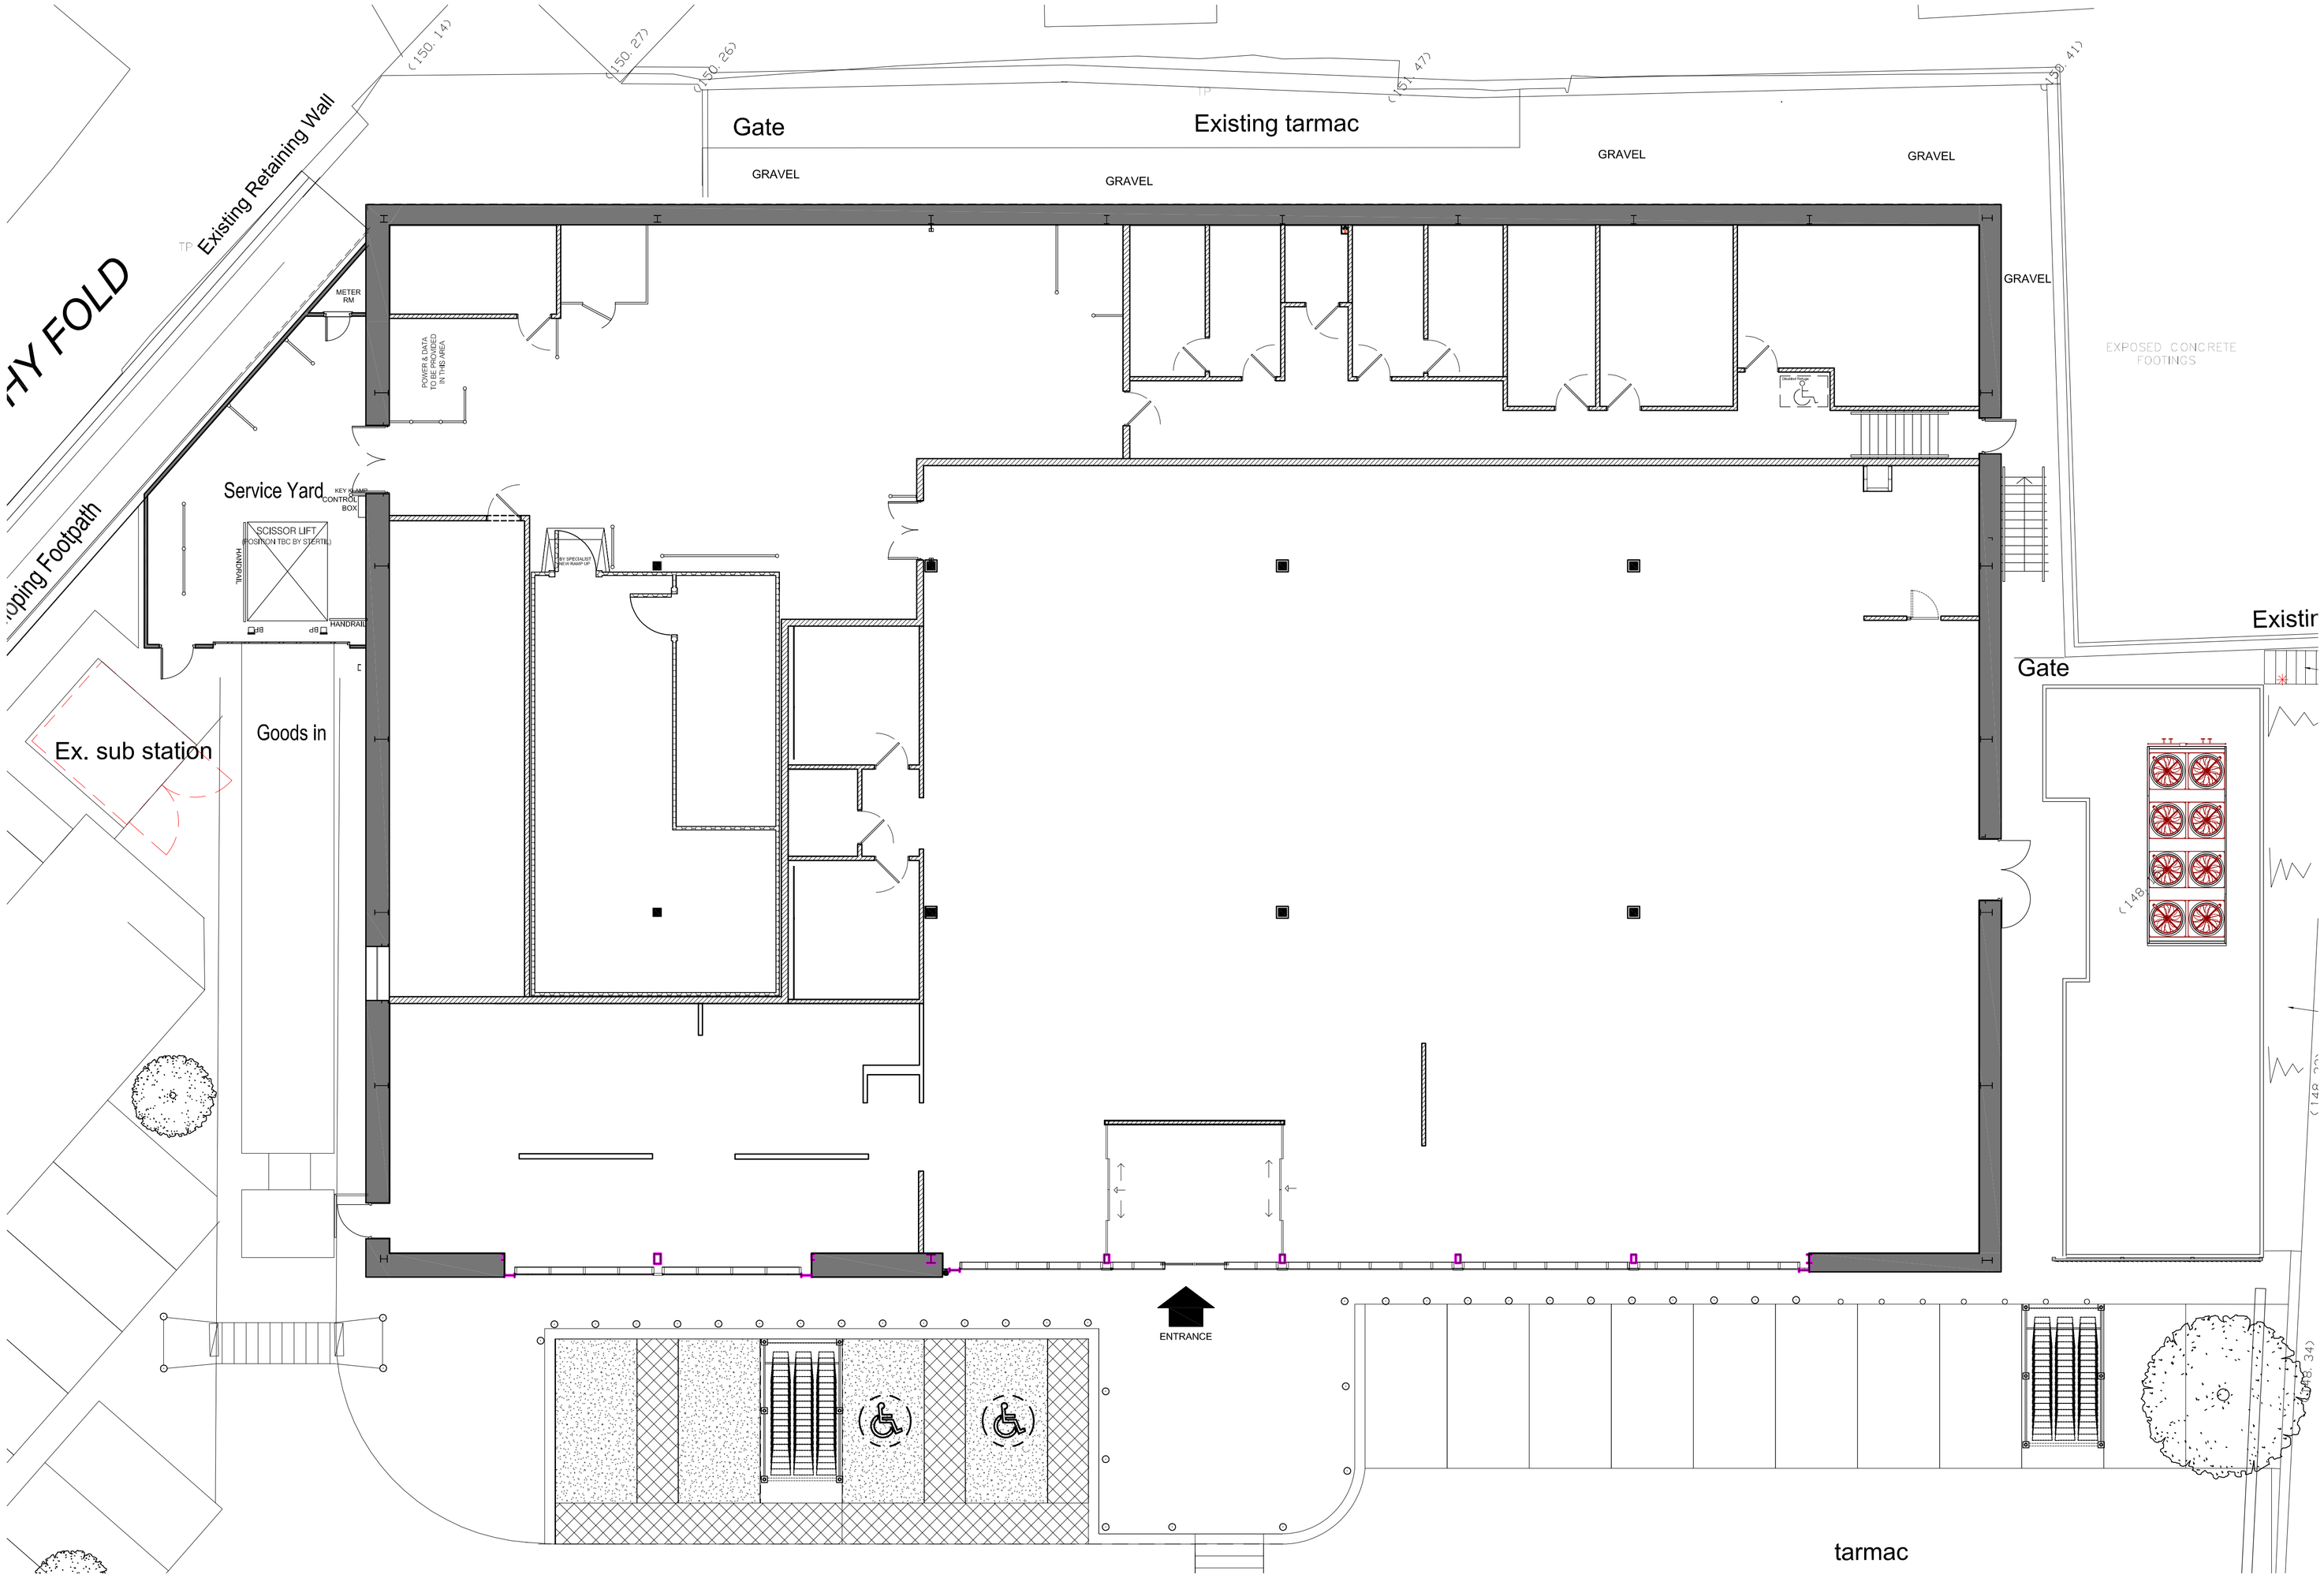


01 PROPOSED FLOOR PLAN
200 1:100 GROUND FLOOR

NOTES

ORIGINAL A1

ALL DIMENSIONS TO BE CHECKED ON SITE.
COPYRIGHT PROTECTED.

0m 1 2 3 4 5 6 7 8 9 10m

1:100

REV	DATE	DESCRIPTION	DRAWN	CHECKED
01	26.04.12	REVISED TO NLP COMMENTS	LFF	FOC

LOCATION FIGURE

M&S

STORE NAME
GLOSSOP

STORE NUMBER
0000

COUNTRY
UNITED KINGDOM

PROJECT
NEW SIMPLY FOOD

DRAWING
PROPOSED FLOOR PLAN

CONSULTANT
LEWIS AND HICKEY LTD

CONSULTANT LOGO

18 Farnham Road
Guildford
Surrey
GU1 4XA

Tel: 01483 560908
Fax: 01483 560660
Email: guildford@lewishickey.com

SCALE	PAPER SIZE	DATE	DRAWN	CHECKED
1:100	A1	16.04.12	LFF	FO

PROJECT No	CONSULTANT PROJECT No	DRAWING No	STATUS	REV
00000	G3731	200	P	01

DISCIPLINE CODE
A

DISCIPLINE DESCRIPTION
ARCHITECTURE