

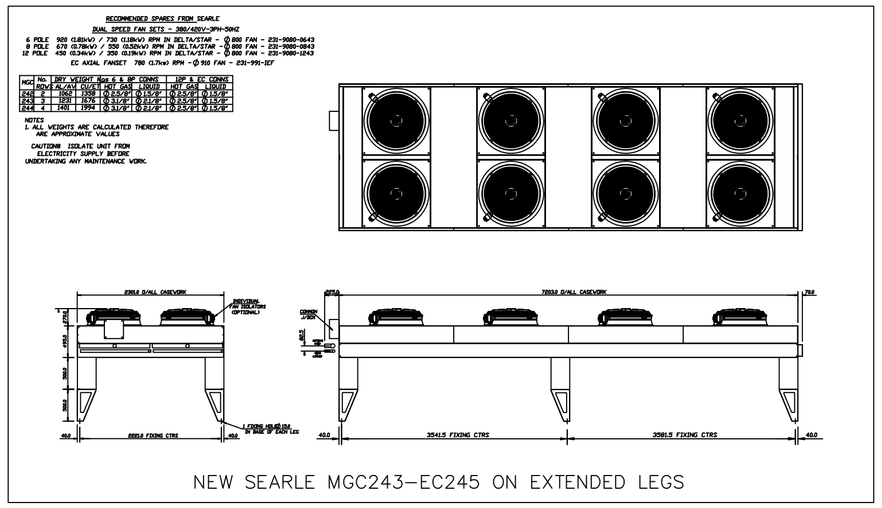


NEW SEARLE MGC243–EC245 ON EXTENDED LEGS

GROUND FLOOR SCALE 1:75

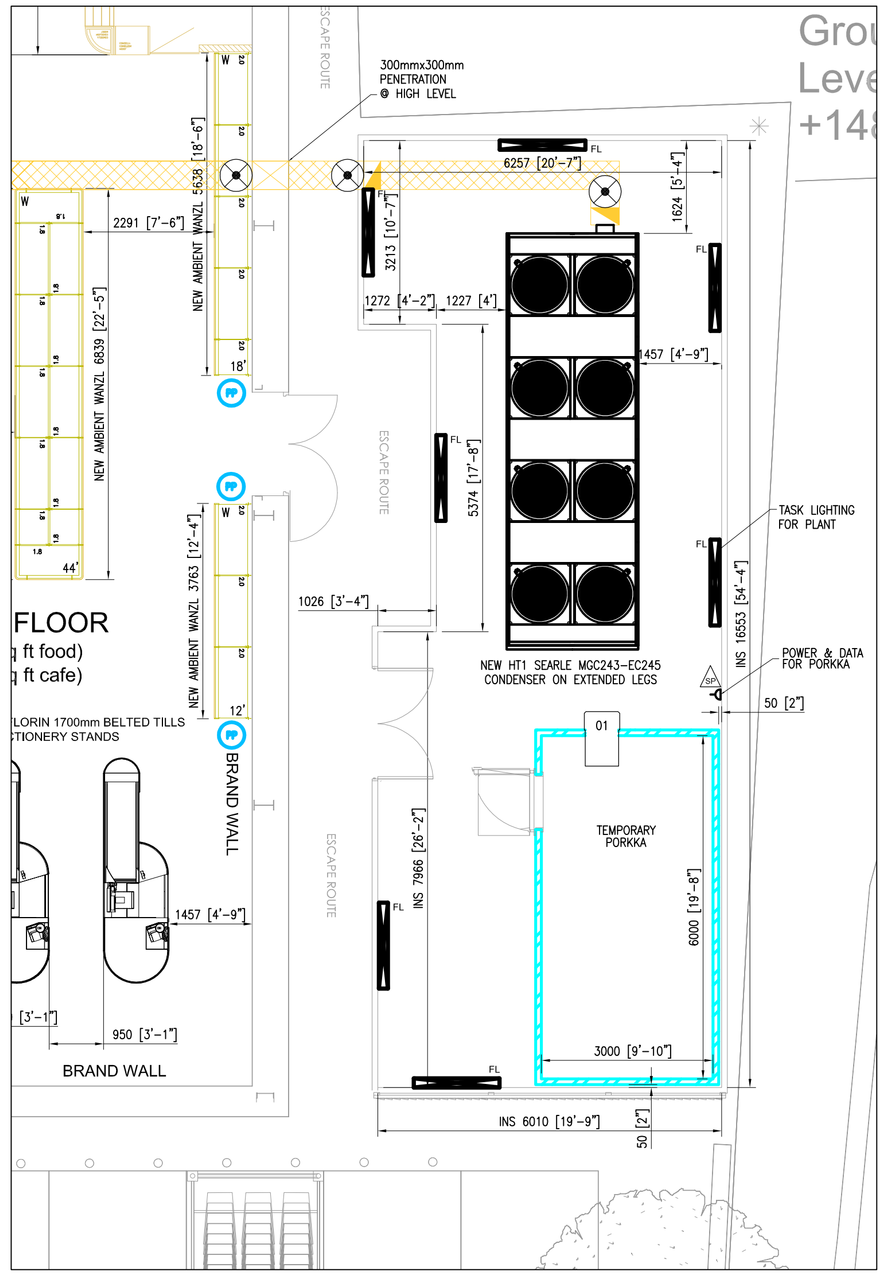

CONDNESER ELEVATION DETAIL SCALE 1:50

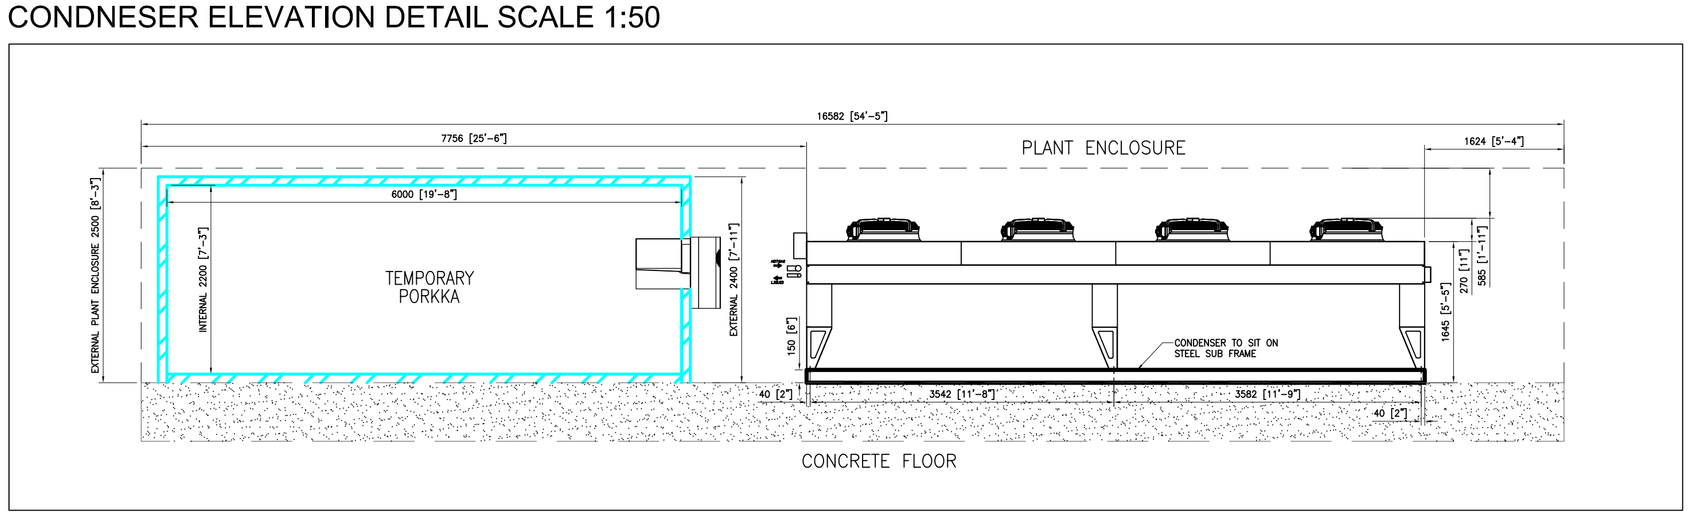

NOTES

ORIGINAL A1

ALL DIMENSIONS TO BE CHECKED ON SITE.
COPYRIGHT PROTECTED.

A1

REV	DATE	DESCRIPTION	DRAWN	CHECKED
02	04/05/12	TENDER ISSUE	JMB	JV
01	17/04/12	FEASIBILITY ISSUE	JMB	JV

LOCATION FIGURE



M&S

STORE NAME
GLOSSOP

STORE NUMBER
0038

COUNTRY
UNITED KINGDOM

PROJECT
NEW DEVELOPMENT
TENDER ISSUE

DRAWING
GROUND LEVEL
PLANT DETAIL

CONSULTANT
ABBEY DESIGN ASSOCIATES

CONSULTANT LOGO

ABBEY DESIGN ASSOCIATES

SCALE	PAPER SIZE	DATE	DRAWN	CHECKED
1:75	A1	04/05/12	JMB	AW

PROJECT No	CONSULTANT PROJECT No	DRAWING No	STATUS	REV
GSP001	10857	650	T	02

DISCIPLINE CODE	DISCIPLINE DESCRIPTION
R	REFRIGERATION