SIGNED OFF (PC 01/05/12)

NOTES

ORIGINAL A1

DO NOT SCALE FROM THIS DRAWING.
ALL DIMENSIONS TO BE CHECKED ON SITE.
COPYRIGHT PROTECTED.

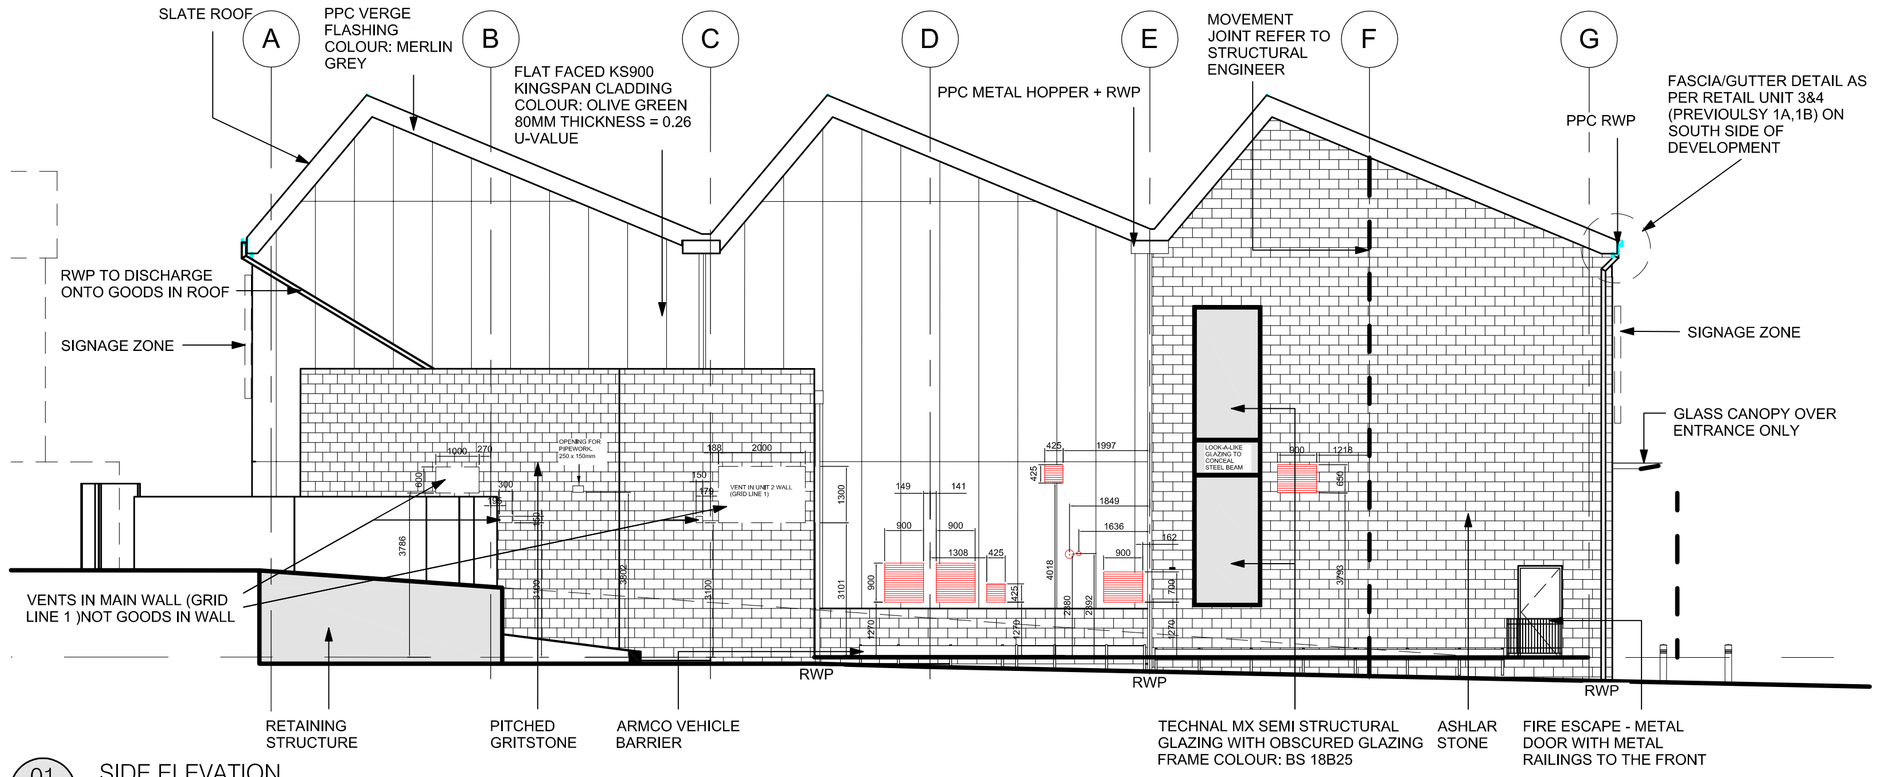

01 / 118 SIDE ELEVATION
1:100 WEST

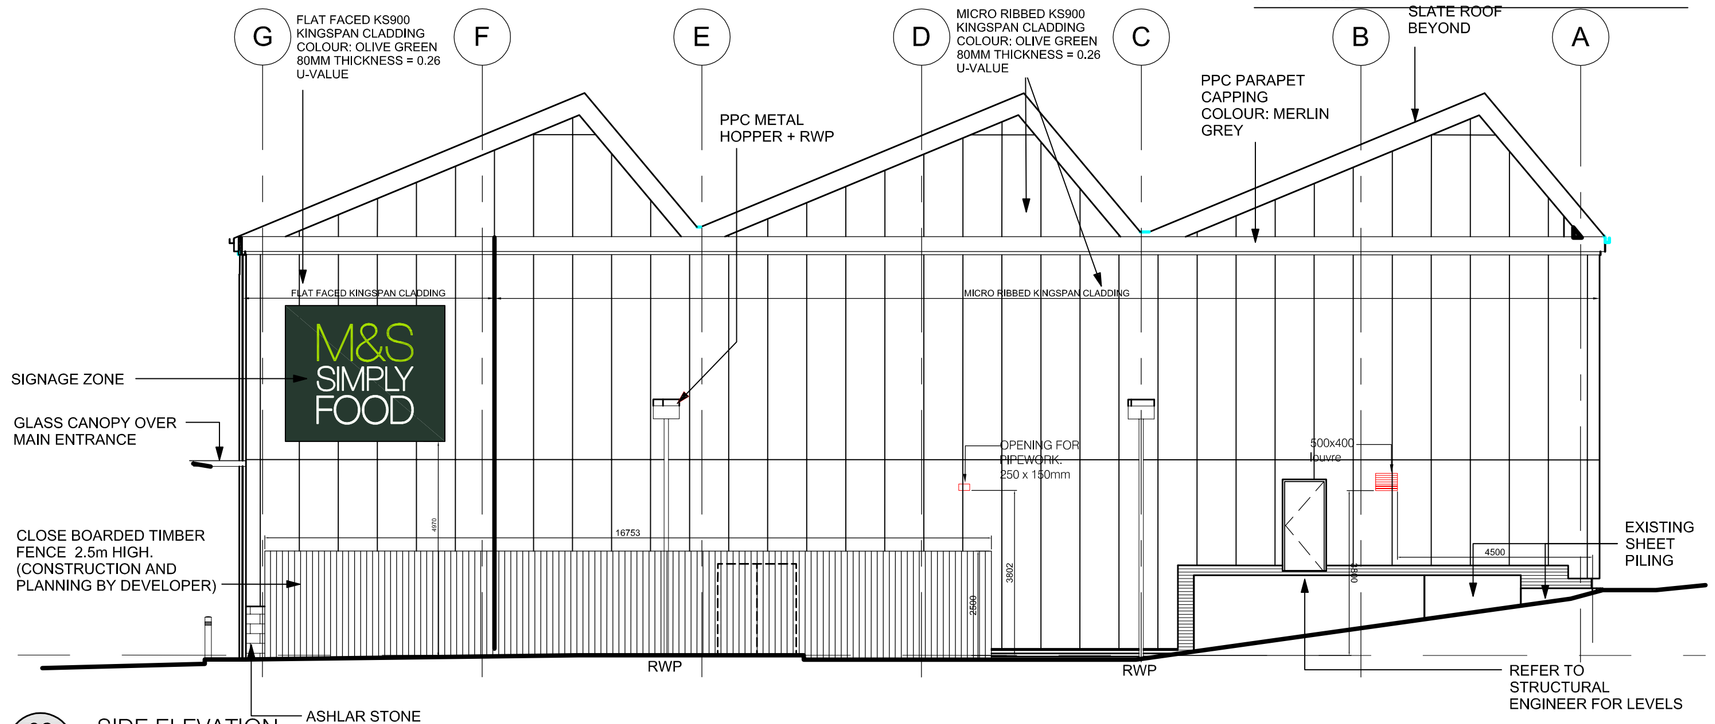

02 / 118 SIDE ELEVATION
1:100 EAST

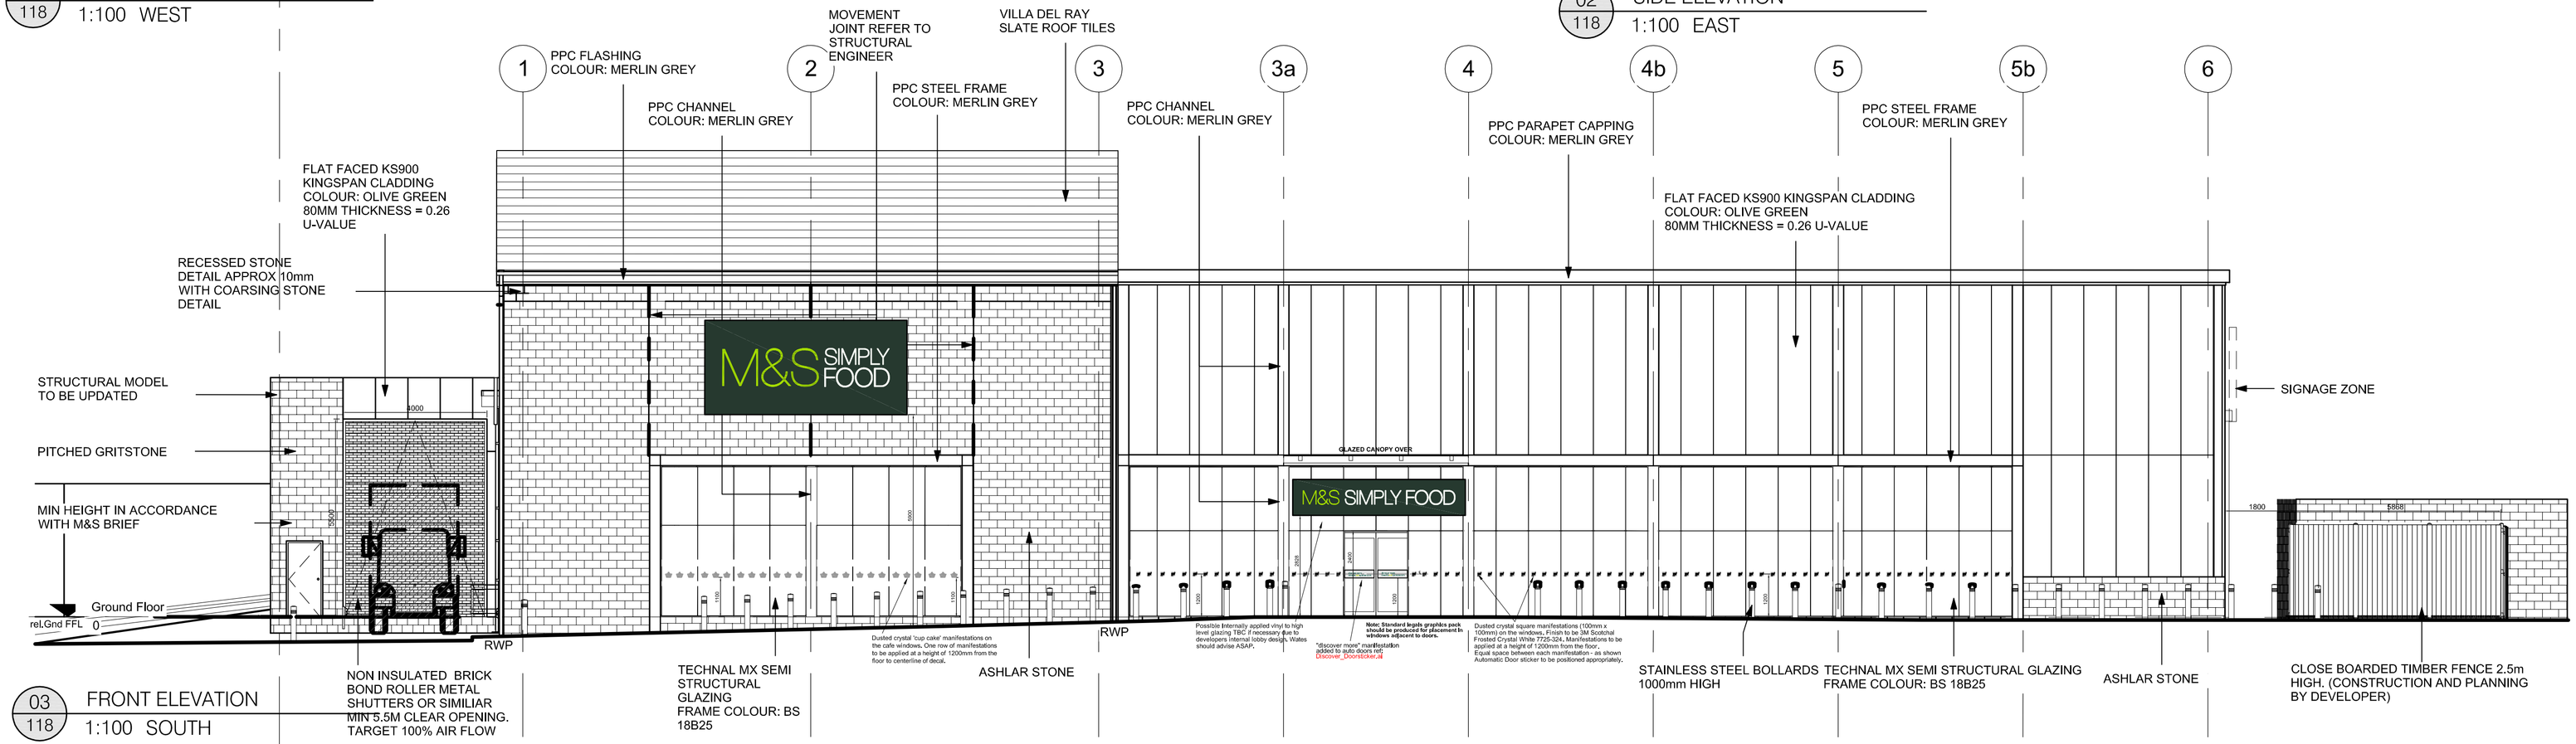

03 / 118 FRONT ELEVATION
1:100 SOUTH

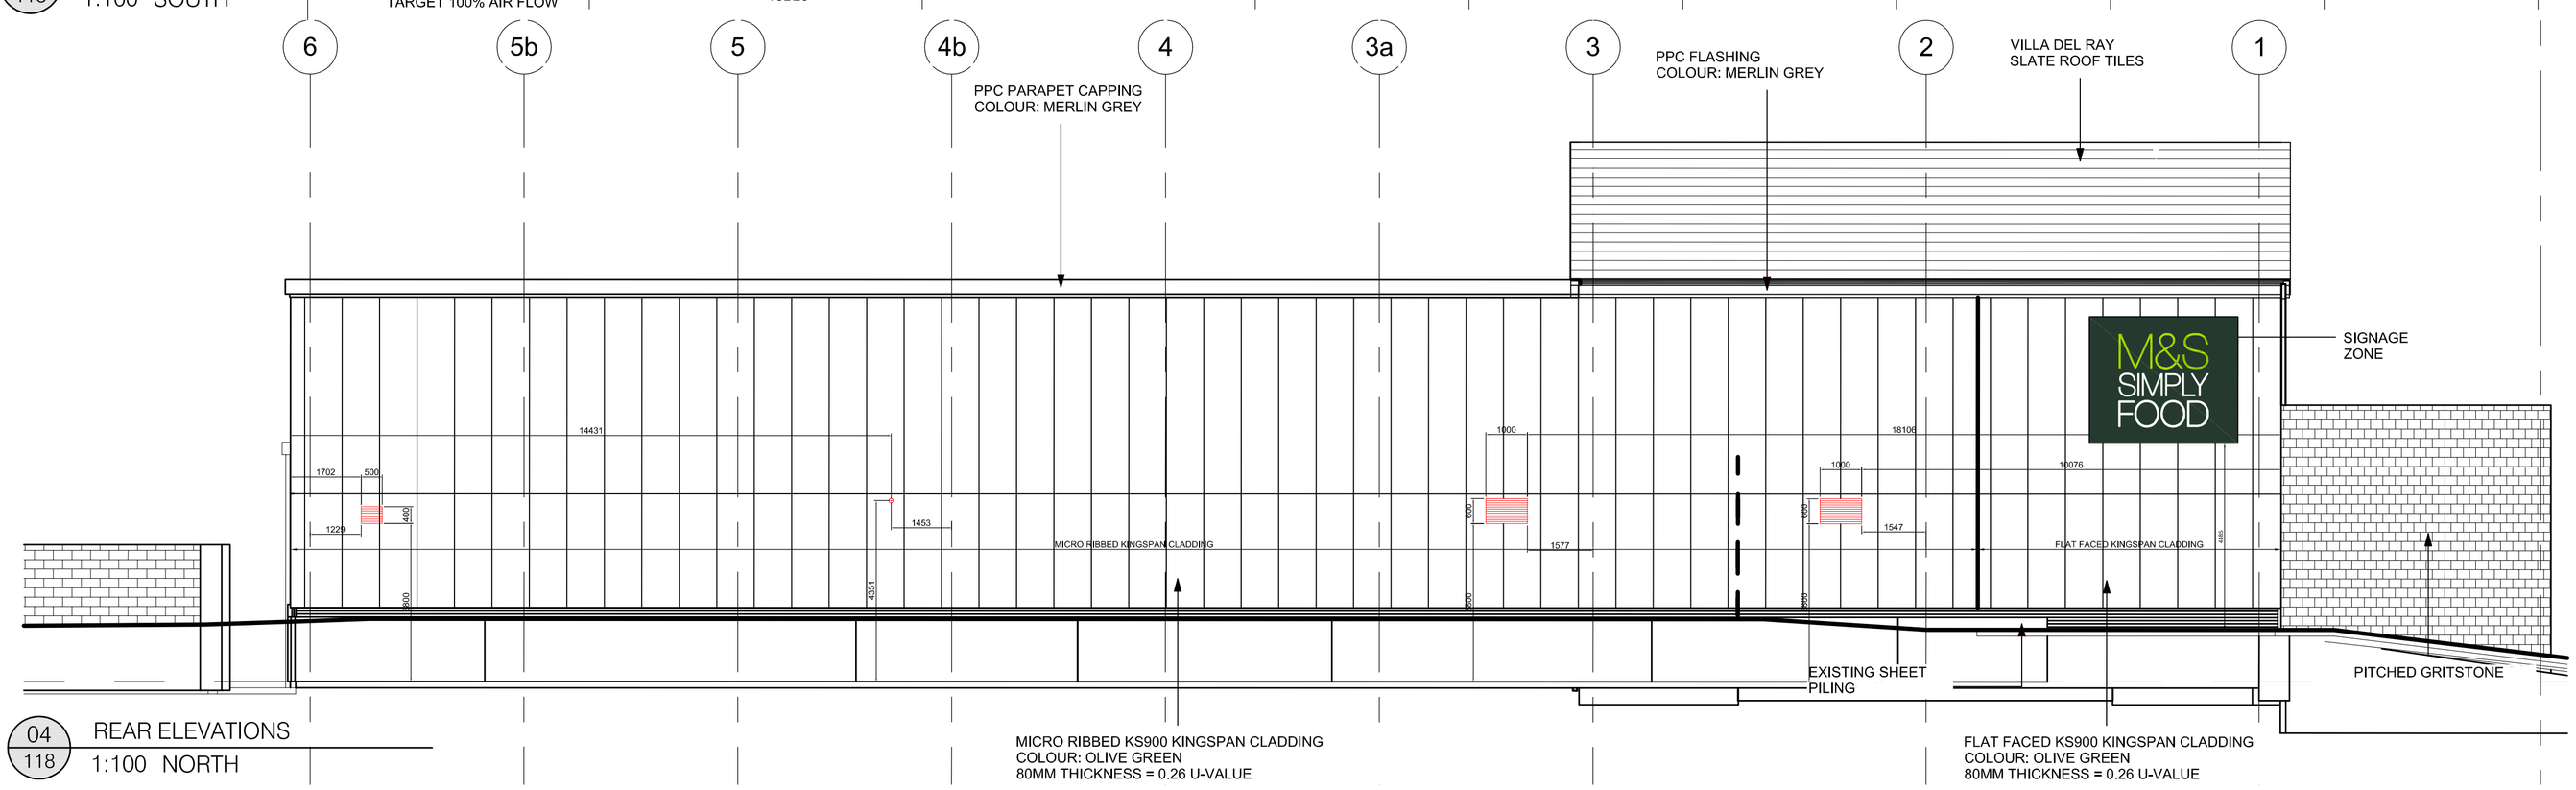

04 / 118 REAR ELEVATIONS
1:100 NORTH

REV	DATE	DESCRIPTION	DRAWN	CHECKED
01	09.05.12	Revised to new ACE penetrations	LFF	FOC

LOCATION FIGURE

M&S

STORE NAME
GLOSSOP

STORE NUMBER Q0038
COUNTRY UNITED KINGDOM

PROJECT
NEW SIMPLY FOOD

DRAWING
PROPOSED EXTERNAL ELEVATIONS

CONSULTANT
LEWIS AND HICKEY LTD

CONSULTANT LOGO

18 Farnham Road
Guildford
Surrey
GU1 4XA
Tel: 01483 560908
Fax: 01483 560660
Email: guildford@lewishickey.com

SCALE	PAPER SIZE	DATE	DRAWN	CHECKED
1:100	A1	19.03.12	LFF	FO

PROJECT No	CONSULTANT PROJECT No	DRAWING No	STATUS	REV
GSP001	G3731	118	I	01

DISCIPLINE CODE	DISCIPLINE DESCRIPTION
A	ARCHITECTURE