

HPK/2012/0317


30 MAY 2012

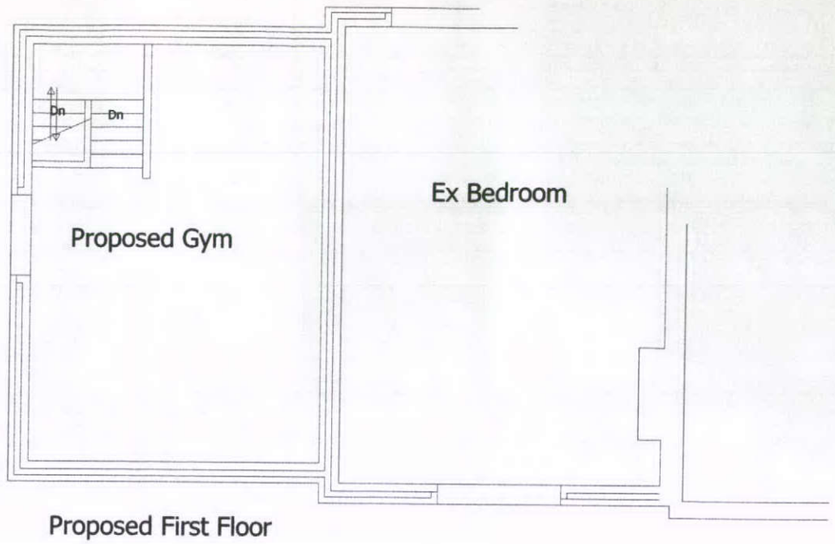

Proposed First Floor

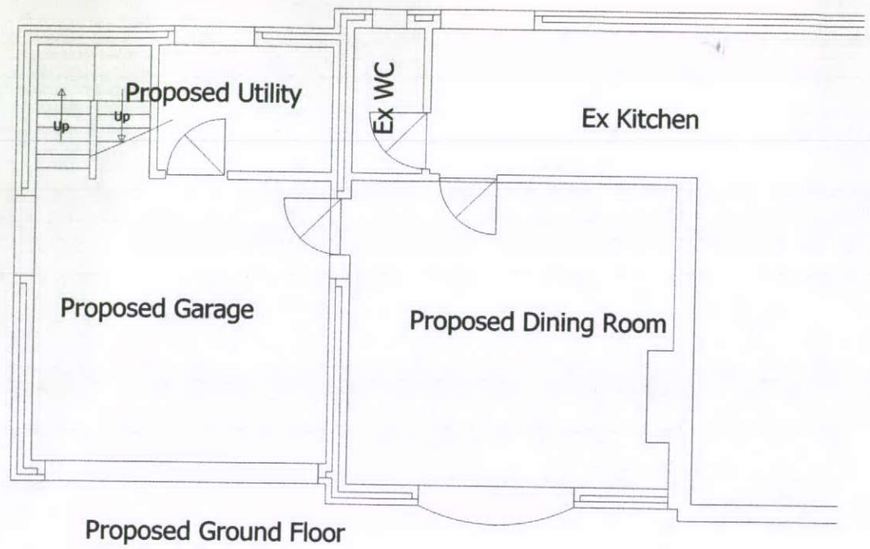

Proposed Ground Floor

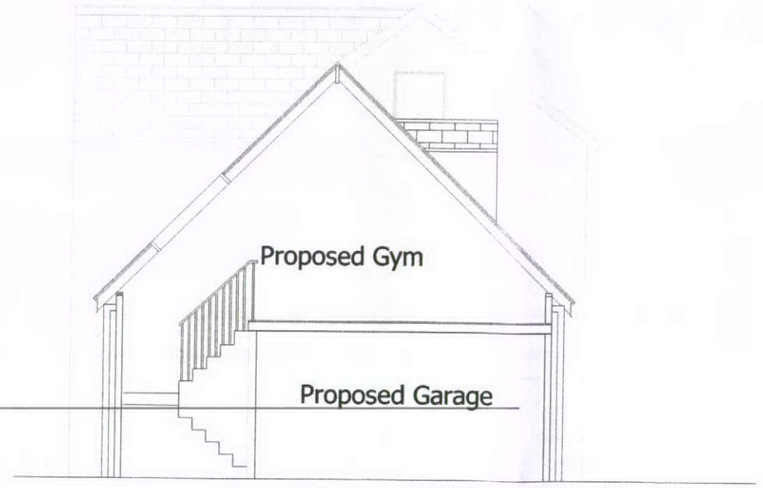

Proposed Section

Rev A Reduction in width, Eaves lowered, May 2012

Philip A Lomas 7 Park Crescent, Furness Vale, High Peak, SK23 7 PU 01663 744764 07759 484396 phlplms@gmail.com

Proposed Extension
Hillside, Eccles Road
Chapel en le Frith
For Mr T Marston
Plans and Sections

DRAWN PAL	DATE Dec 2011
JOB No 11/13	SCALE 1:100 @A3
DWG No TM/PP/03	Rev A

NF- PALOMA