
HPK/2012/0319

31 MAY 2012

EXISTING ACCESS & PARKING PROVISION UNCHANGED

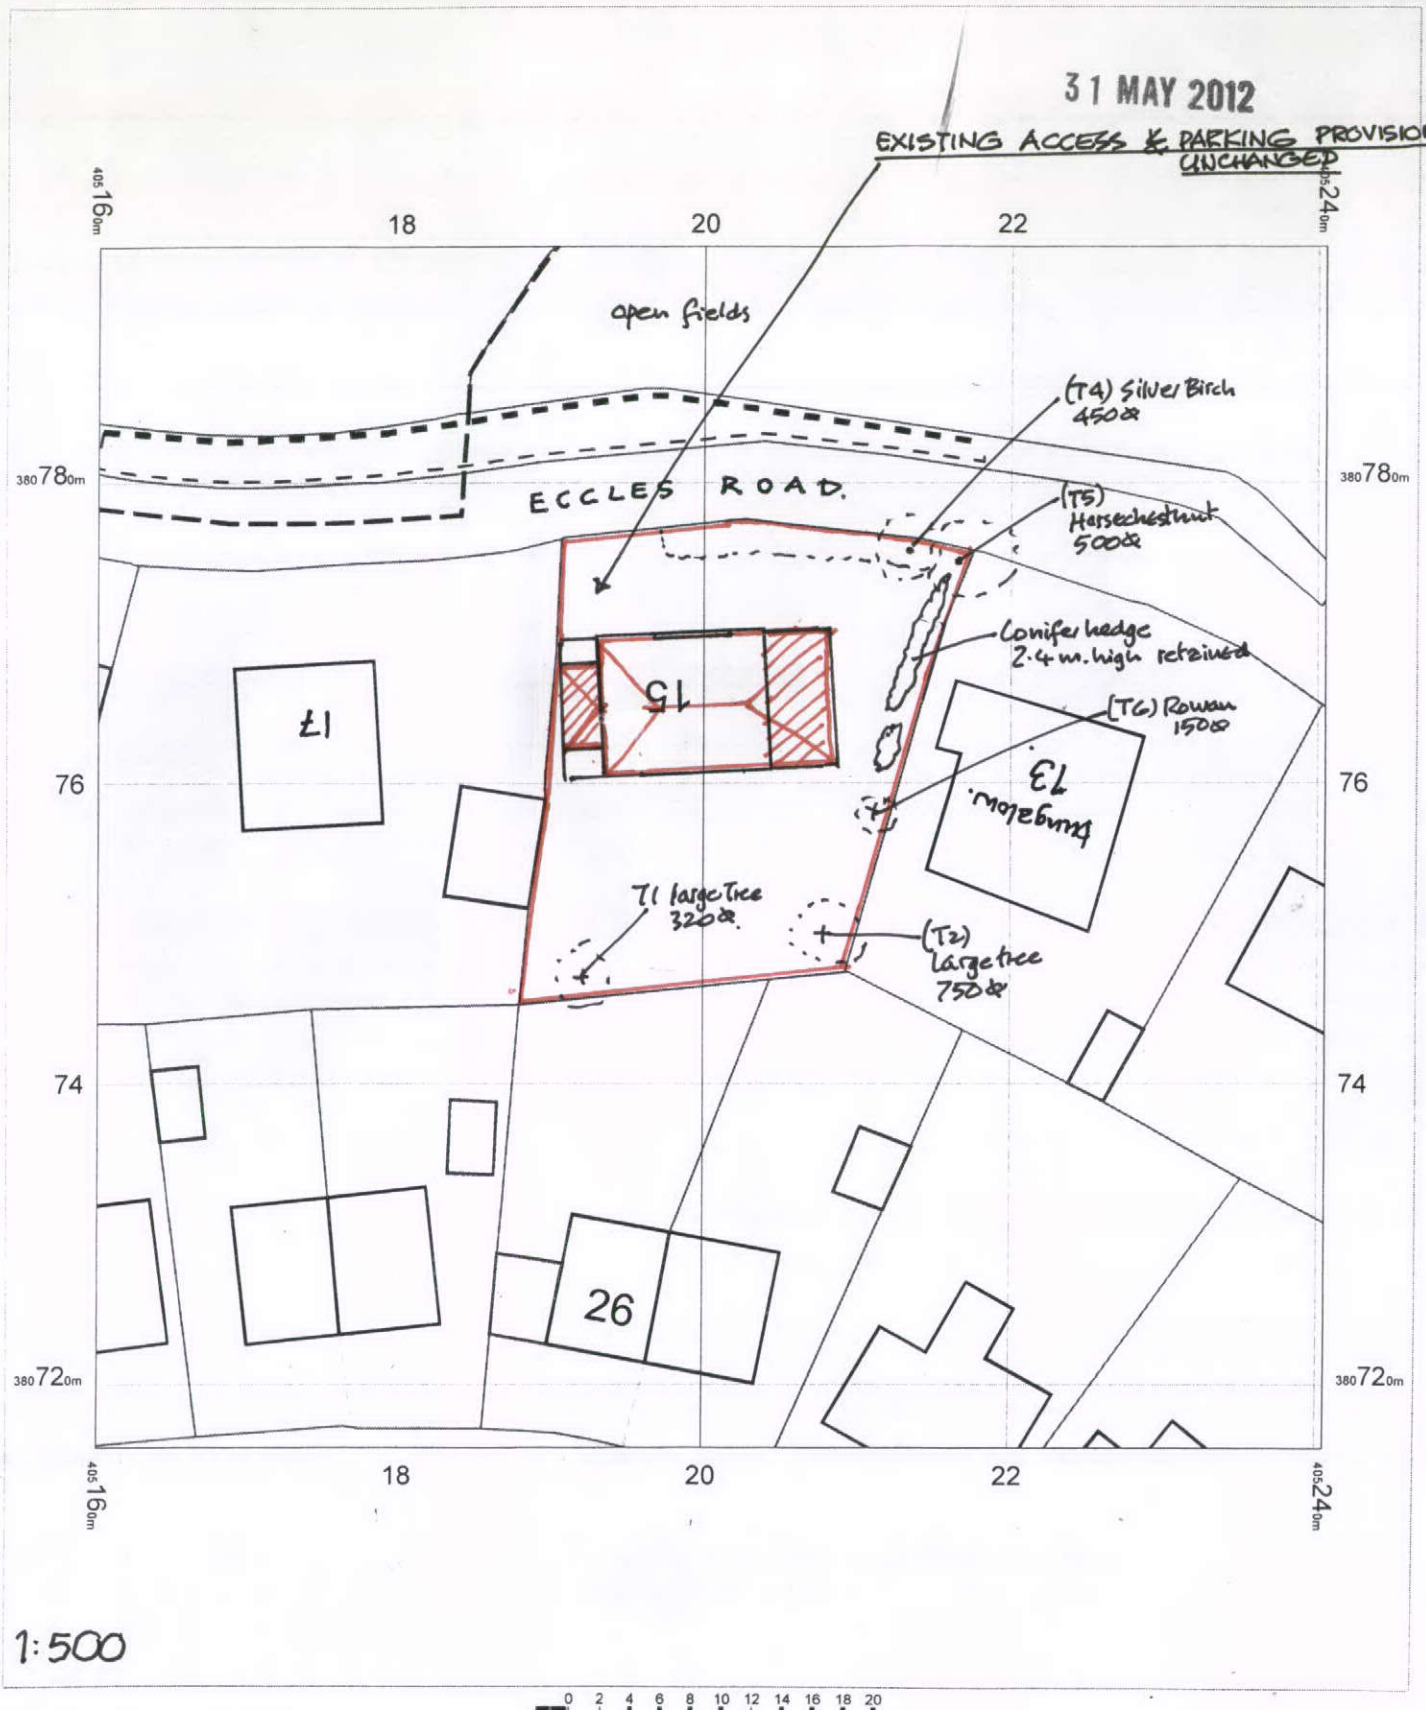

1:500

0 2 4 6 8 10 12 14 16 18 20 m

PROPOSED 2-STOREY SIDE EXTENSION & FIRST FLOOR EXTENSION OVER GARAGE TO

15 ECCLES ROAD
SK23 9RP

OS Mastermap
30 April 2012, ID: BW1-00146878
www.blackwellmapping.co.uk

1:500 scale print at A4, Centre: 405200 E, 380756 N

©Crown Copyright. Licence no. 100041040

Mapping sourced from Ordnance Survey

N

BLACKWELL'S
www.blackwellmapping.co.uk
TEL: 0114 268 7658
maps.sheffield@blackwell.co.uk