HPK/2012/0297
31 MAY 2012

## Existing Plan

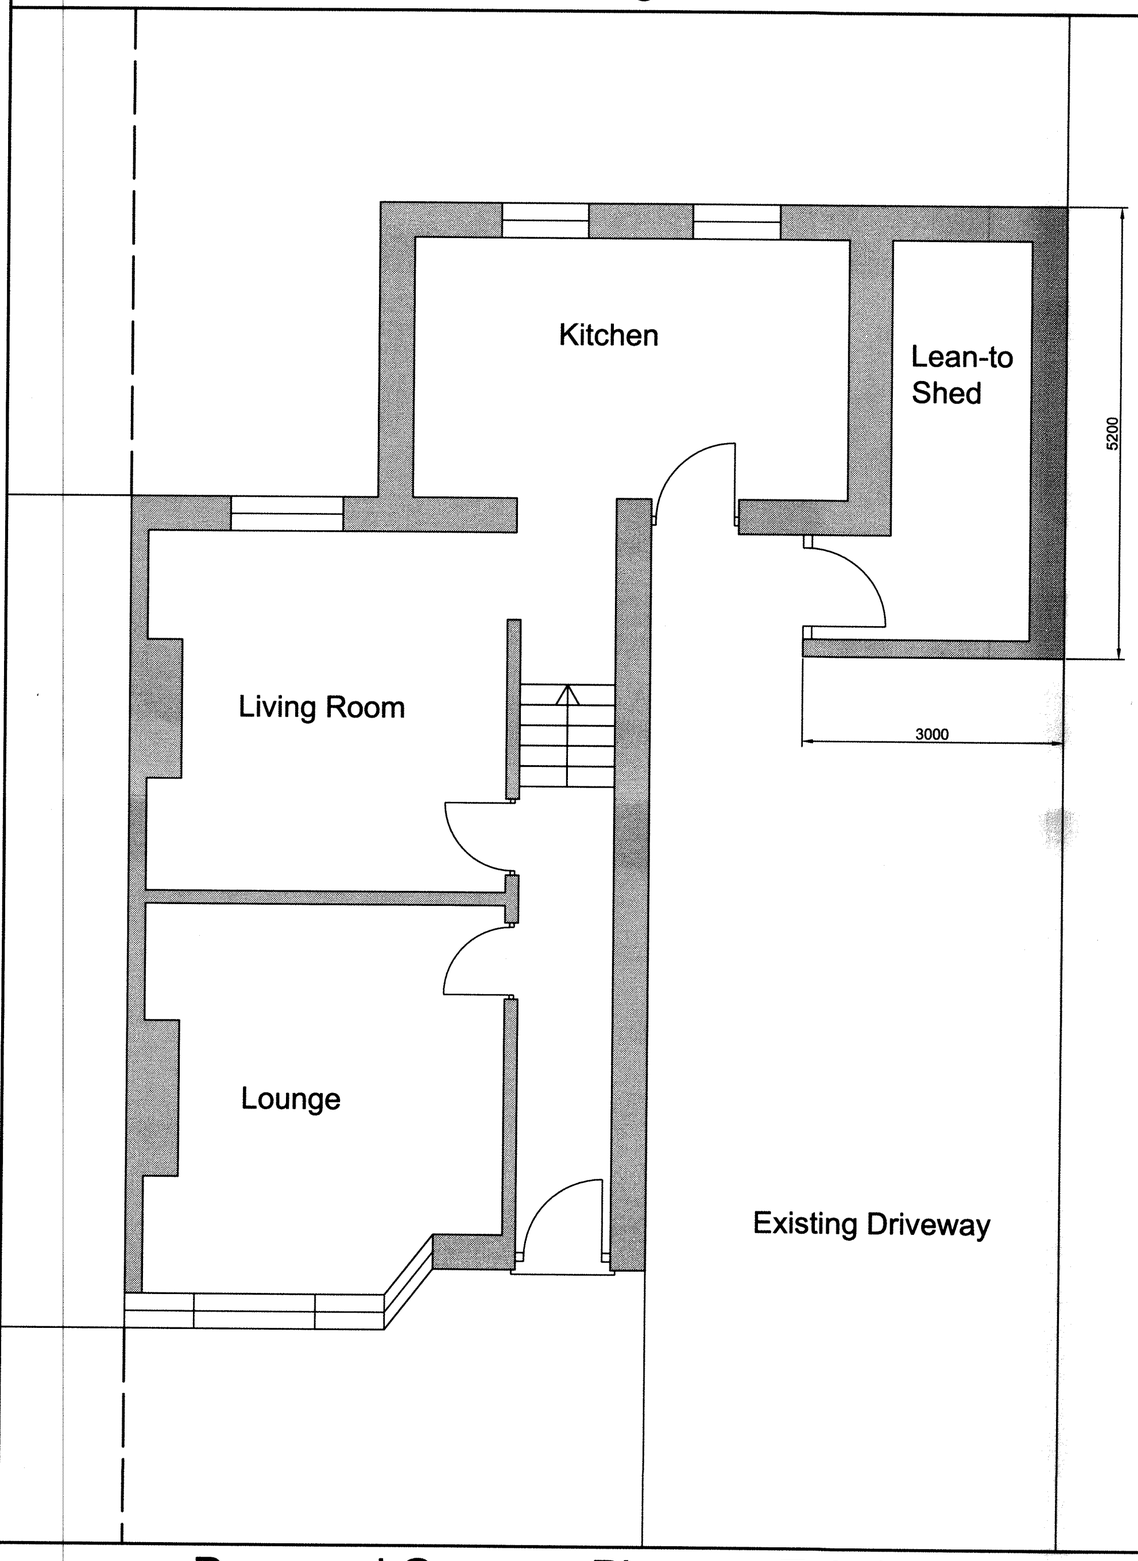


## Proposed Plan

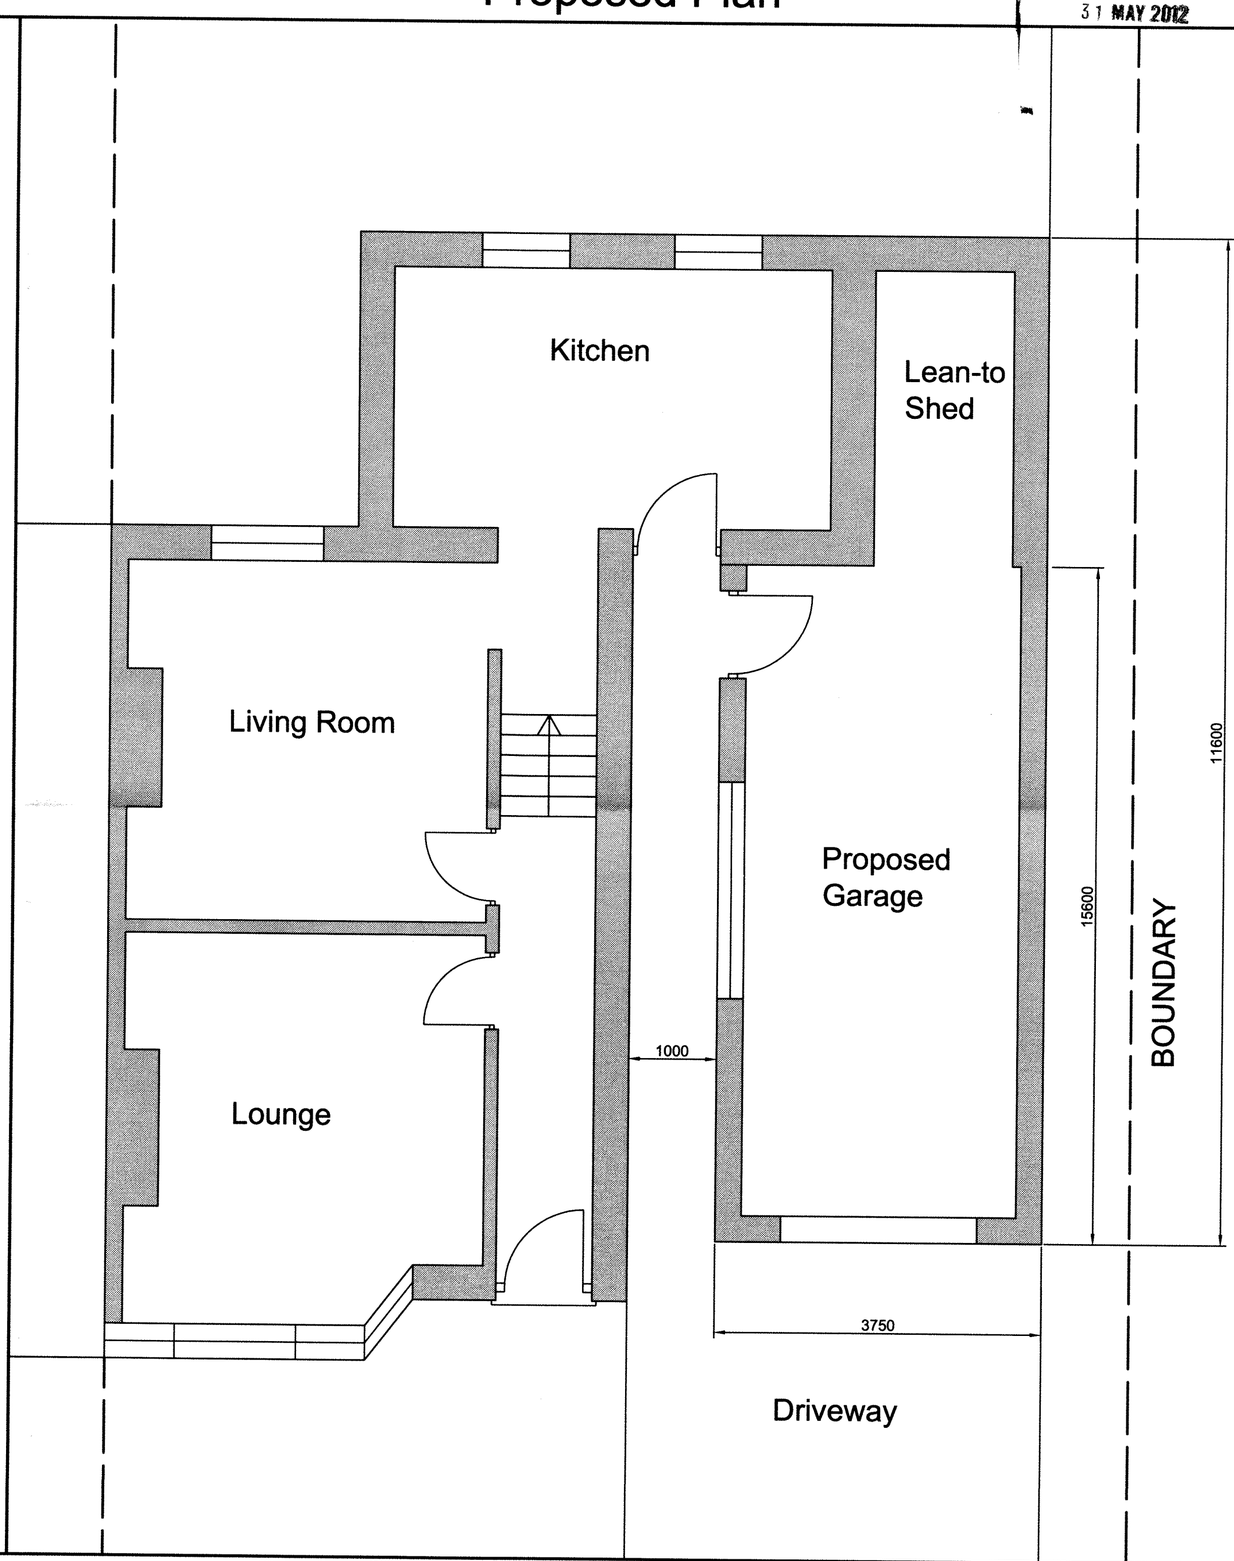


Proposed Garage - Plans as Existing and Proposed 1:50 @ A2. 40 Goyt Road, Whaley Bridge, Mrs E Potter