WORK MUST NOT BE COMMENCED ON SITE UNTIL PLANNING PERMISSION (Where applicable) AND BUILDING REGULATION APPROVAL IS RECEIVED ANY WORK CARRIED OUT BEFORE RECEIPT OF THESE APPROVALS IS "ENTIRELY AT THE CLIENTS OWN RISK"
ALL DIMENSIONS TO BE CHECKED ON SITE

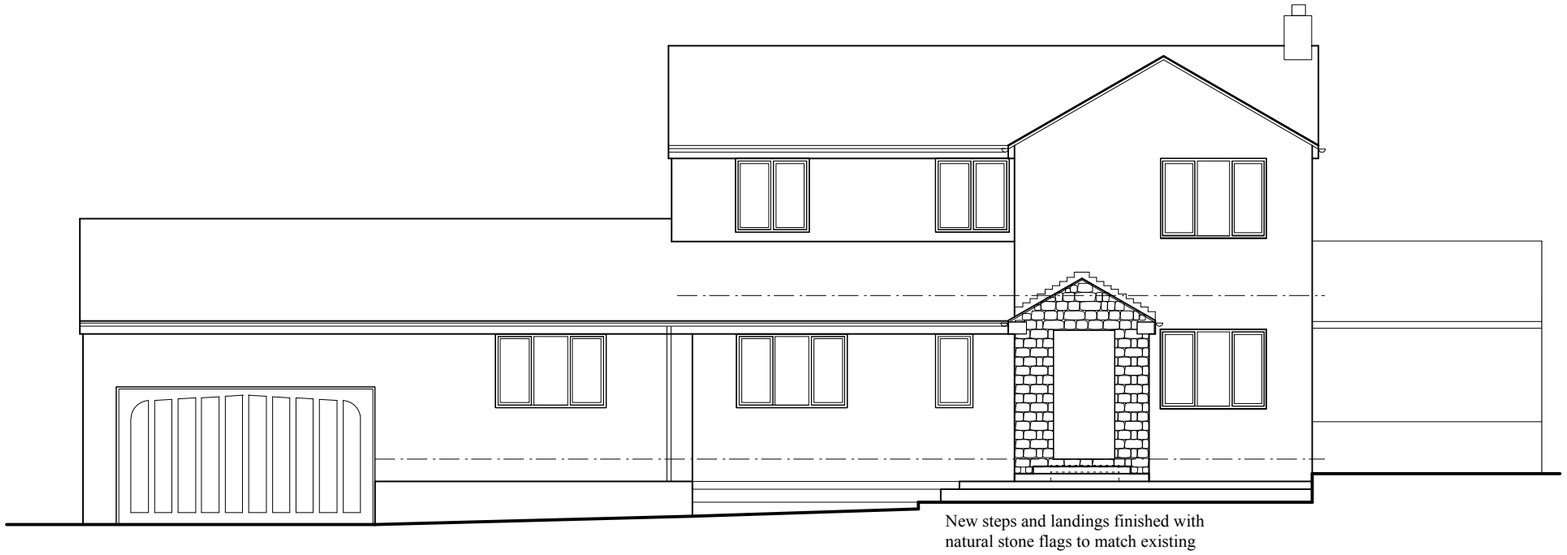

FRONT ELEVATION

New Porch Walls Constructed with: -
Natural Stone facing to match existing
50mm Cavity
Natural Stone inner skin to match existing
Floor to be finished with natural stone flags on concrete slab.

New steps and landings finished with natural stone flags to match existing

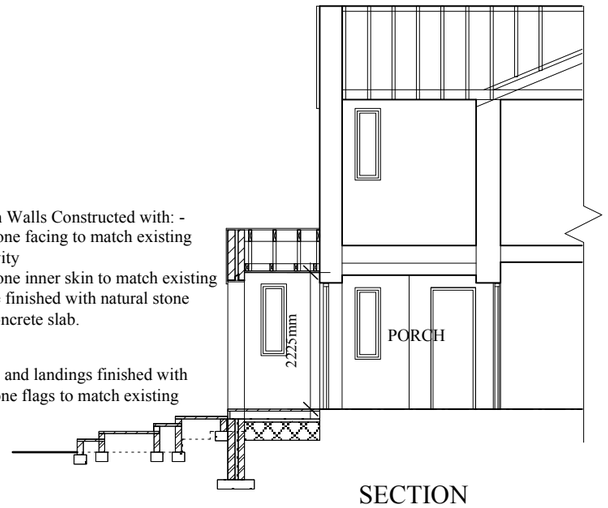

SECTION

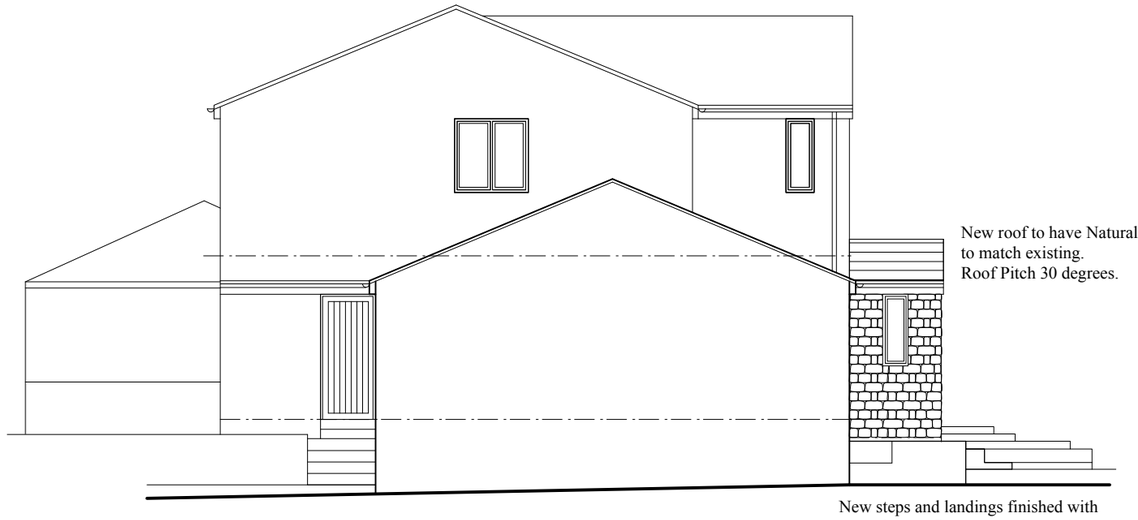

SIDE ELEVATION

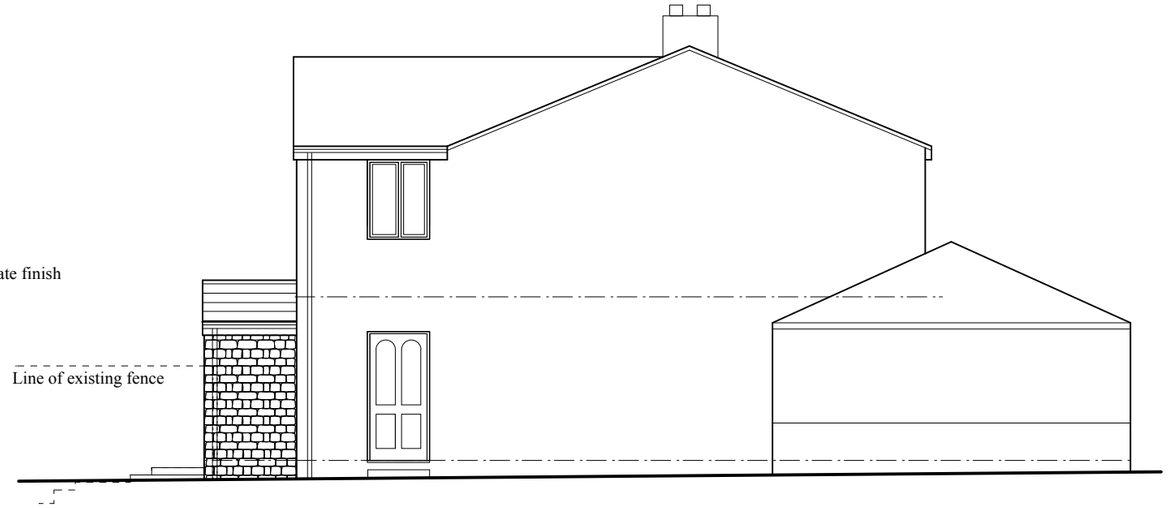

SIDE ELEVATION

-1m 0 1m 2m 3m

Client	**DR. A PROCTER**
Address	**MAXENDALE HOUSE** **5 THE SYCAMORES** **HADFIELD, SK13 2BS**
Title	**ELEVATIONS AS PROPOSED**
Scale	**1:100@A3**
Drawing Number	**2012/04**
Date	**16/05/2012**

ALAN HILL DESIGN
ARCHITECTURAL CONSULTANT
ALAN HILL MCIAT. ACIOB
Chartered Architectural Technologist
14 Frith View, Chapel-en le-Frith
High Peak. SK23 9TL
Telephone - 07842 707740
Email - alanhilldesign@gmail.com

Under the CIAT conditions of engagement the copyright in all drawings, specifications and documents prepared by the Designer and in the works executed from them shall remain the property of the Designer unless otherwise agreed. Do not scale from the drawings work to figured dimensions, Check all dimensions on site and in the event of any discrepancy refer these to the Designer.