
AS OF 1ST MARCH 2012

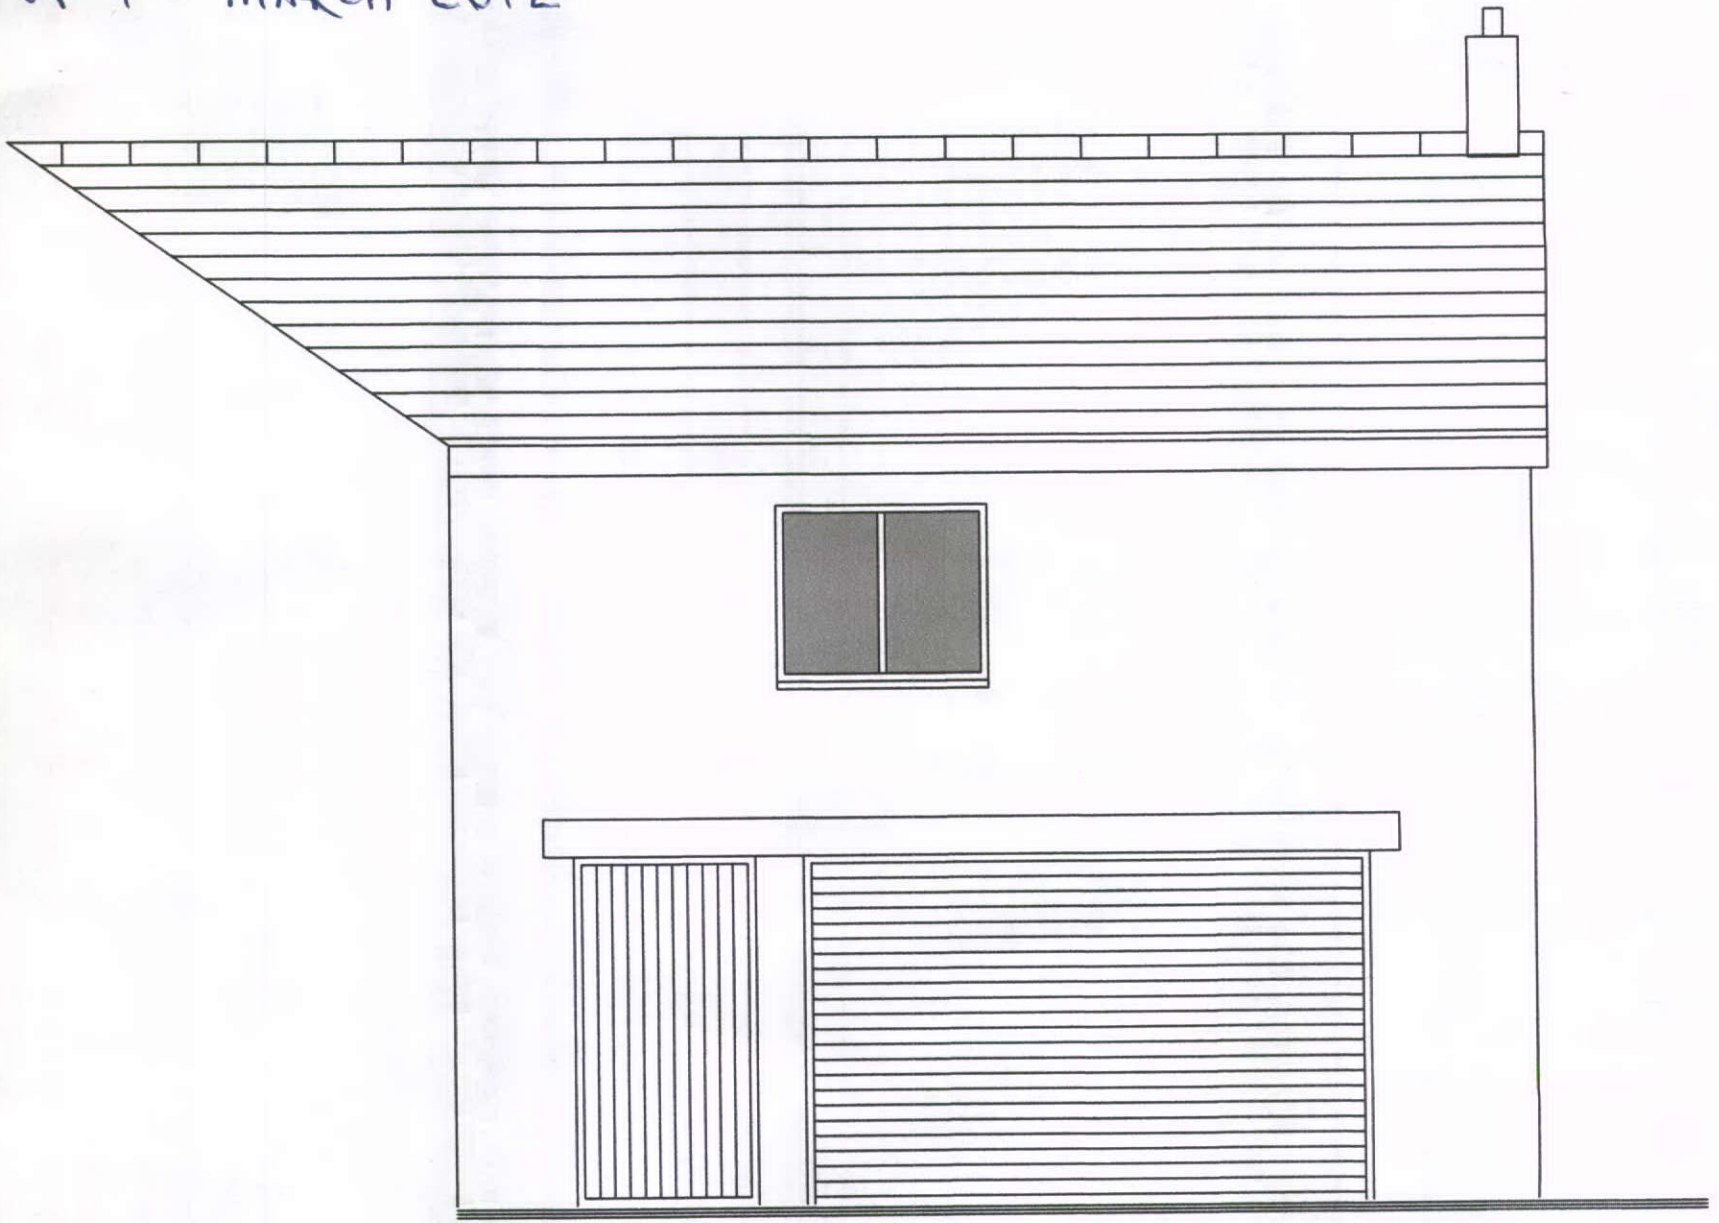

Existing front elevation
Rear of 9, Byron St