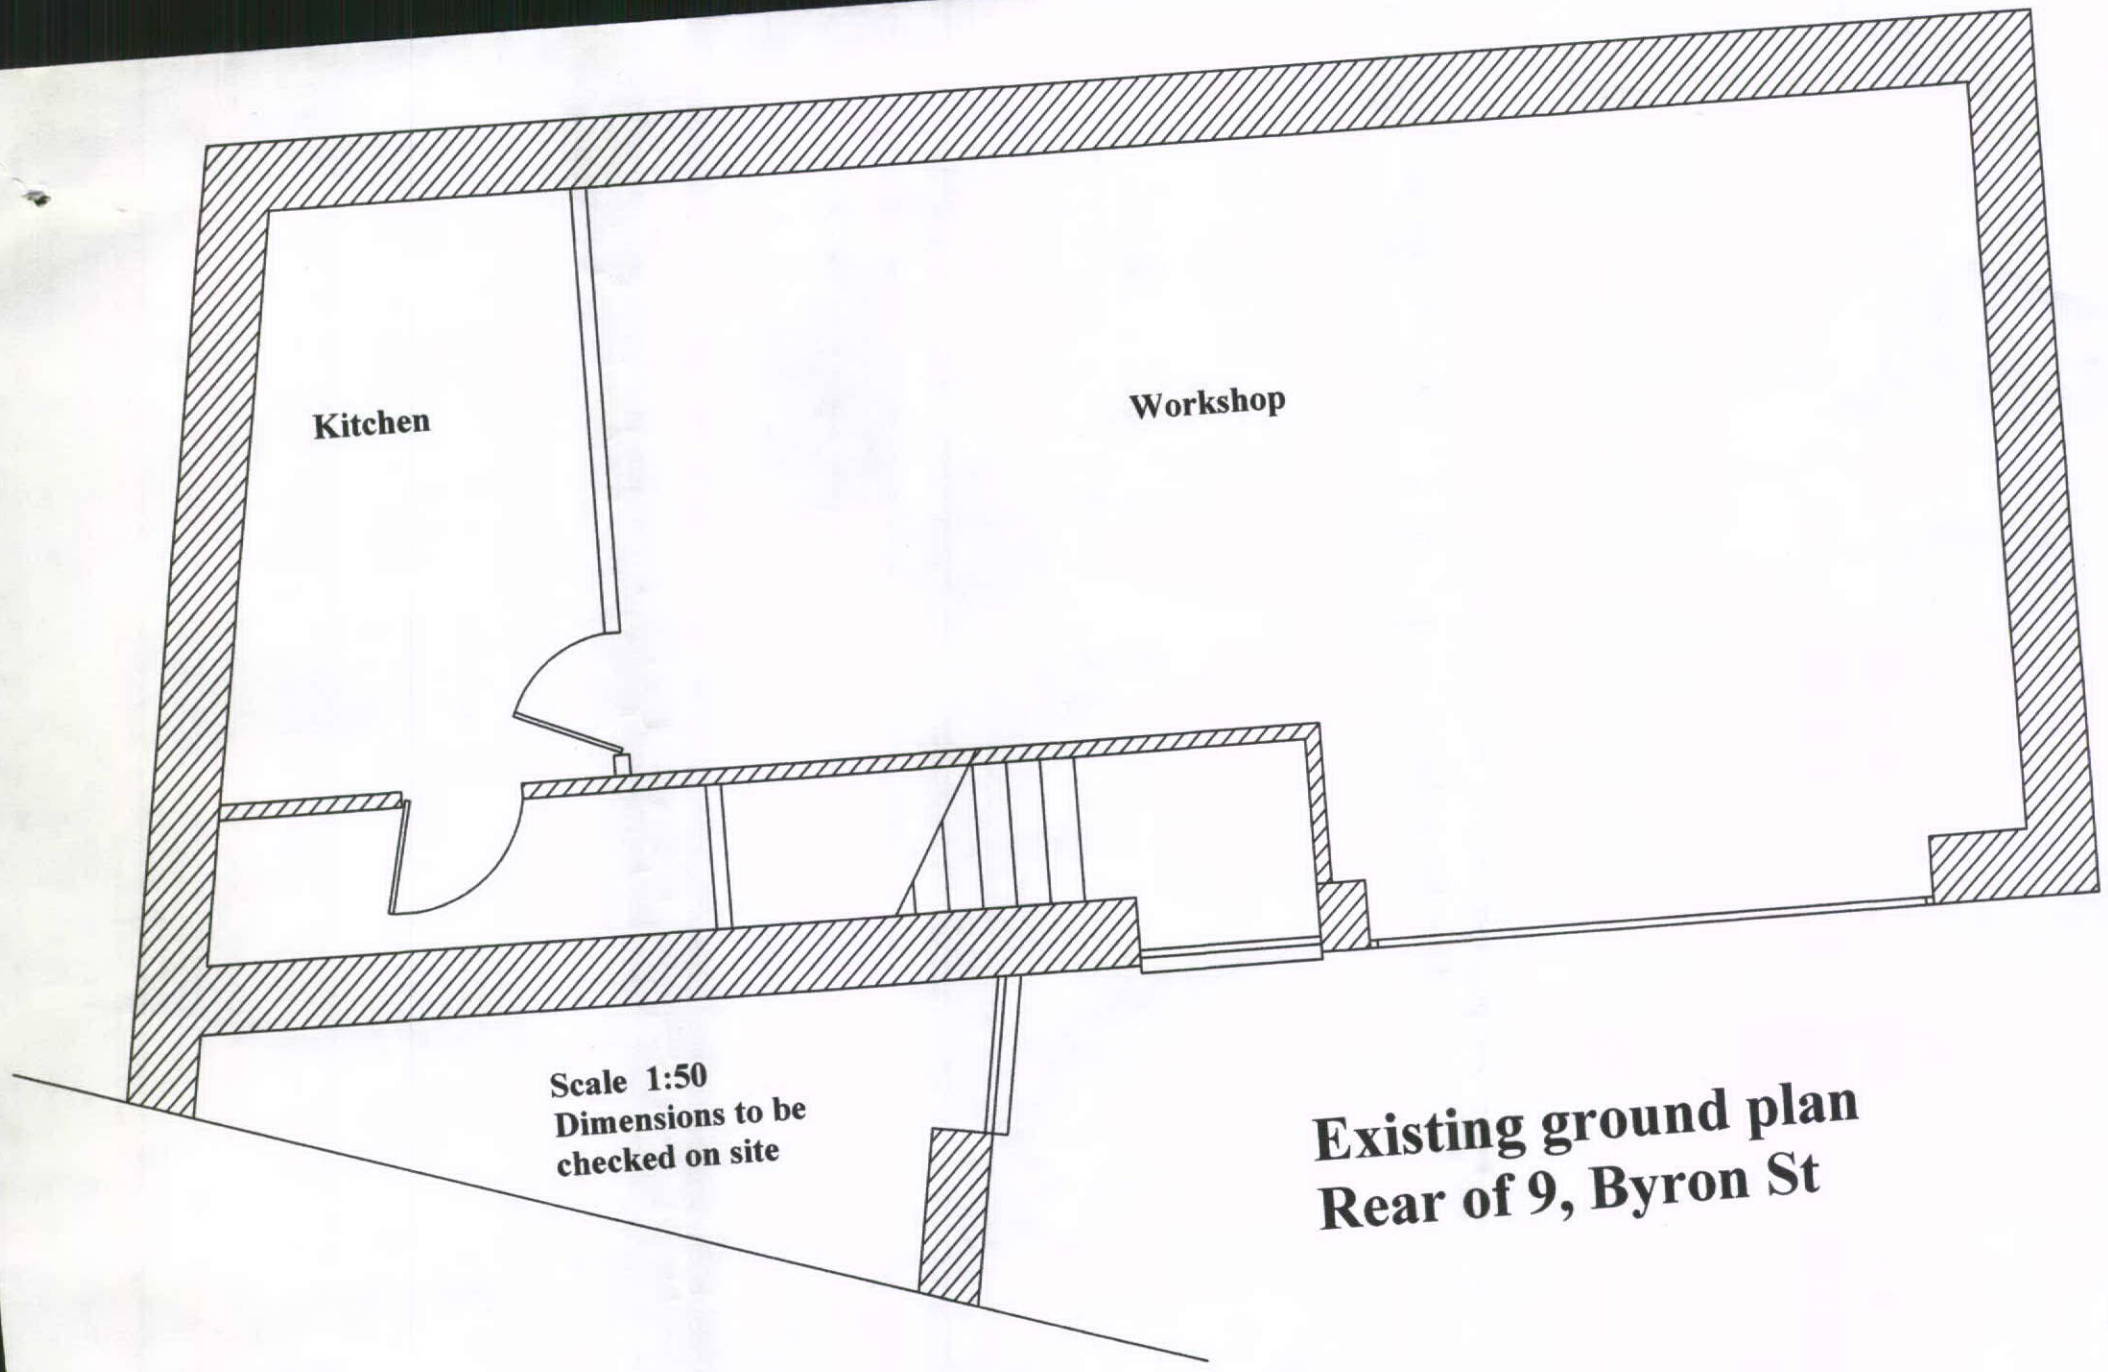


Existing ground plan
Rear of 9, Byron St