
PREVIOUS SETUP

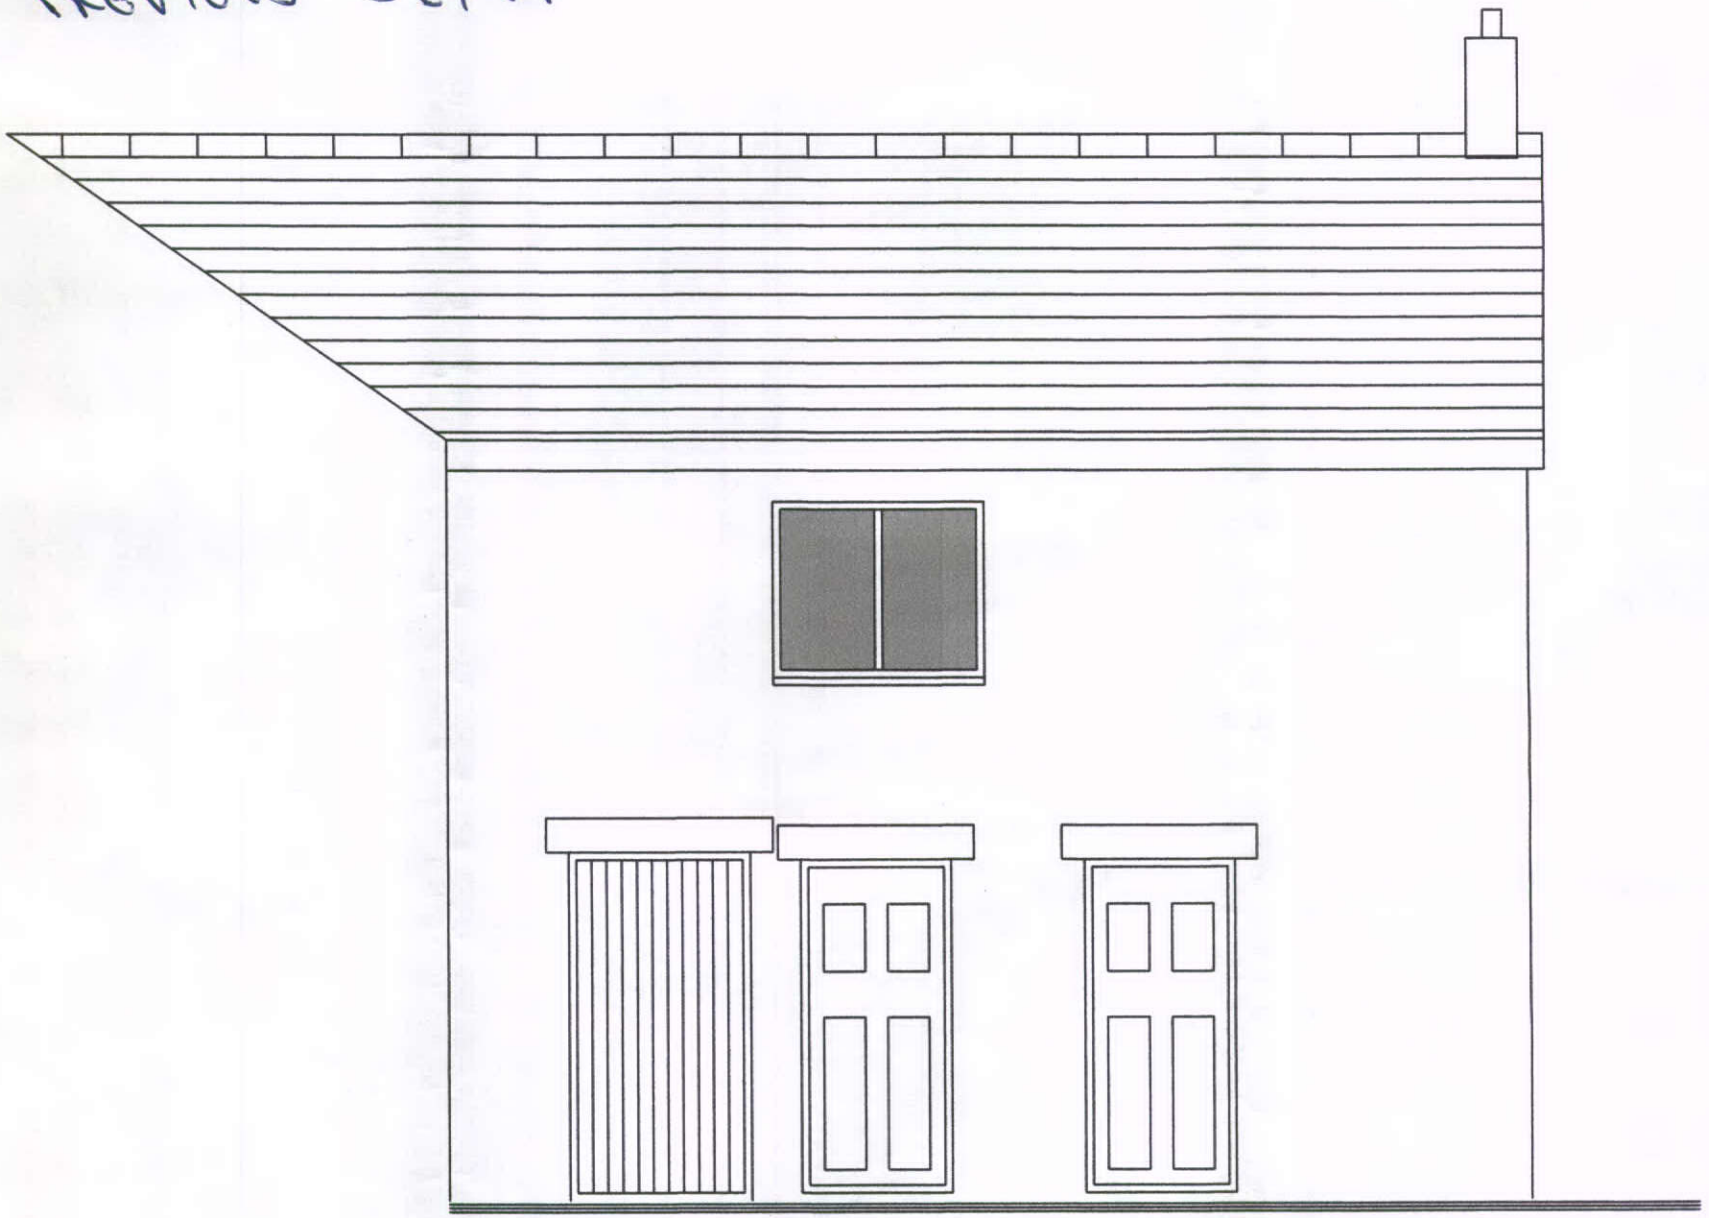

Original front elevation
Rear of 9, Byron St