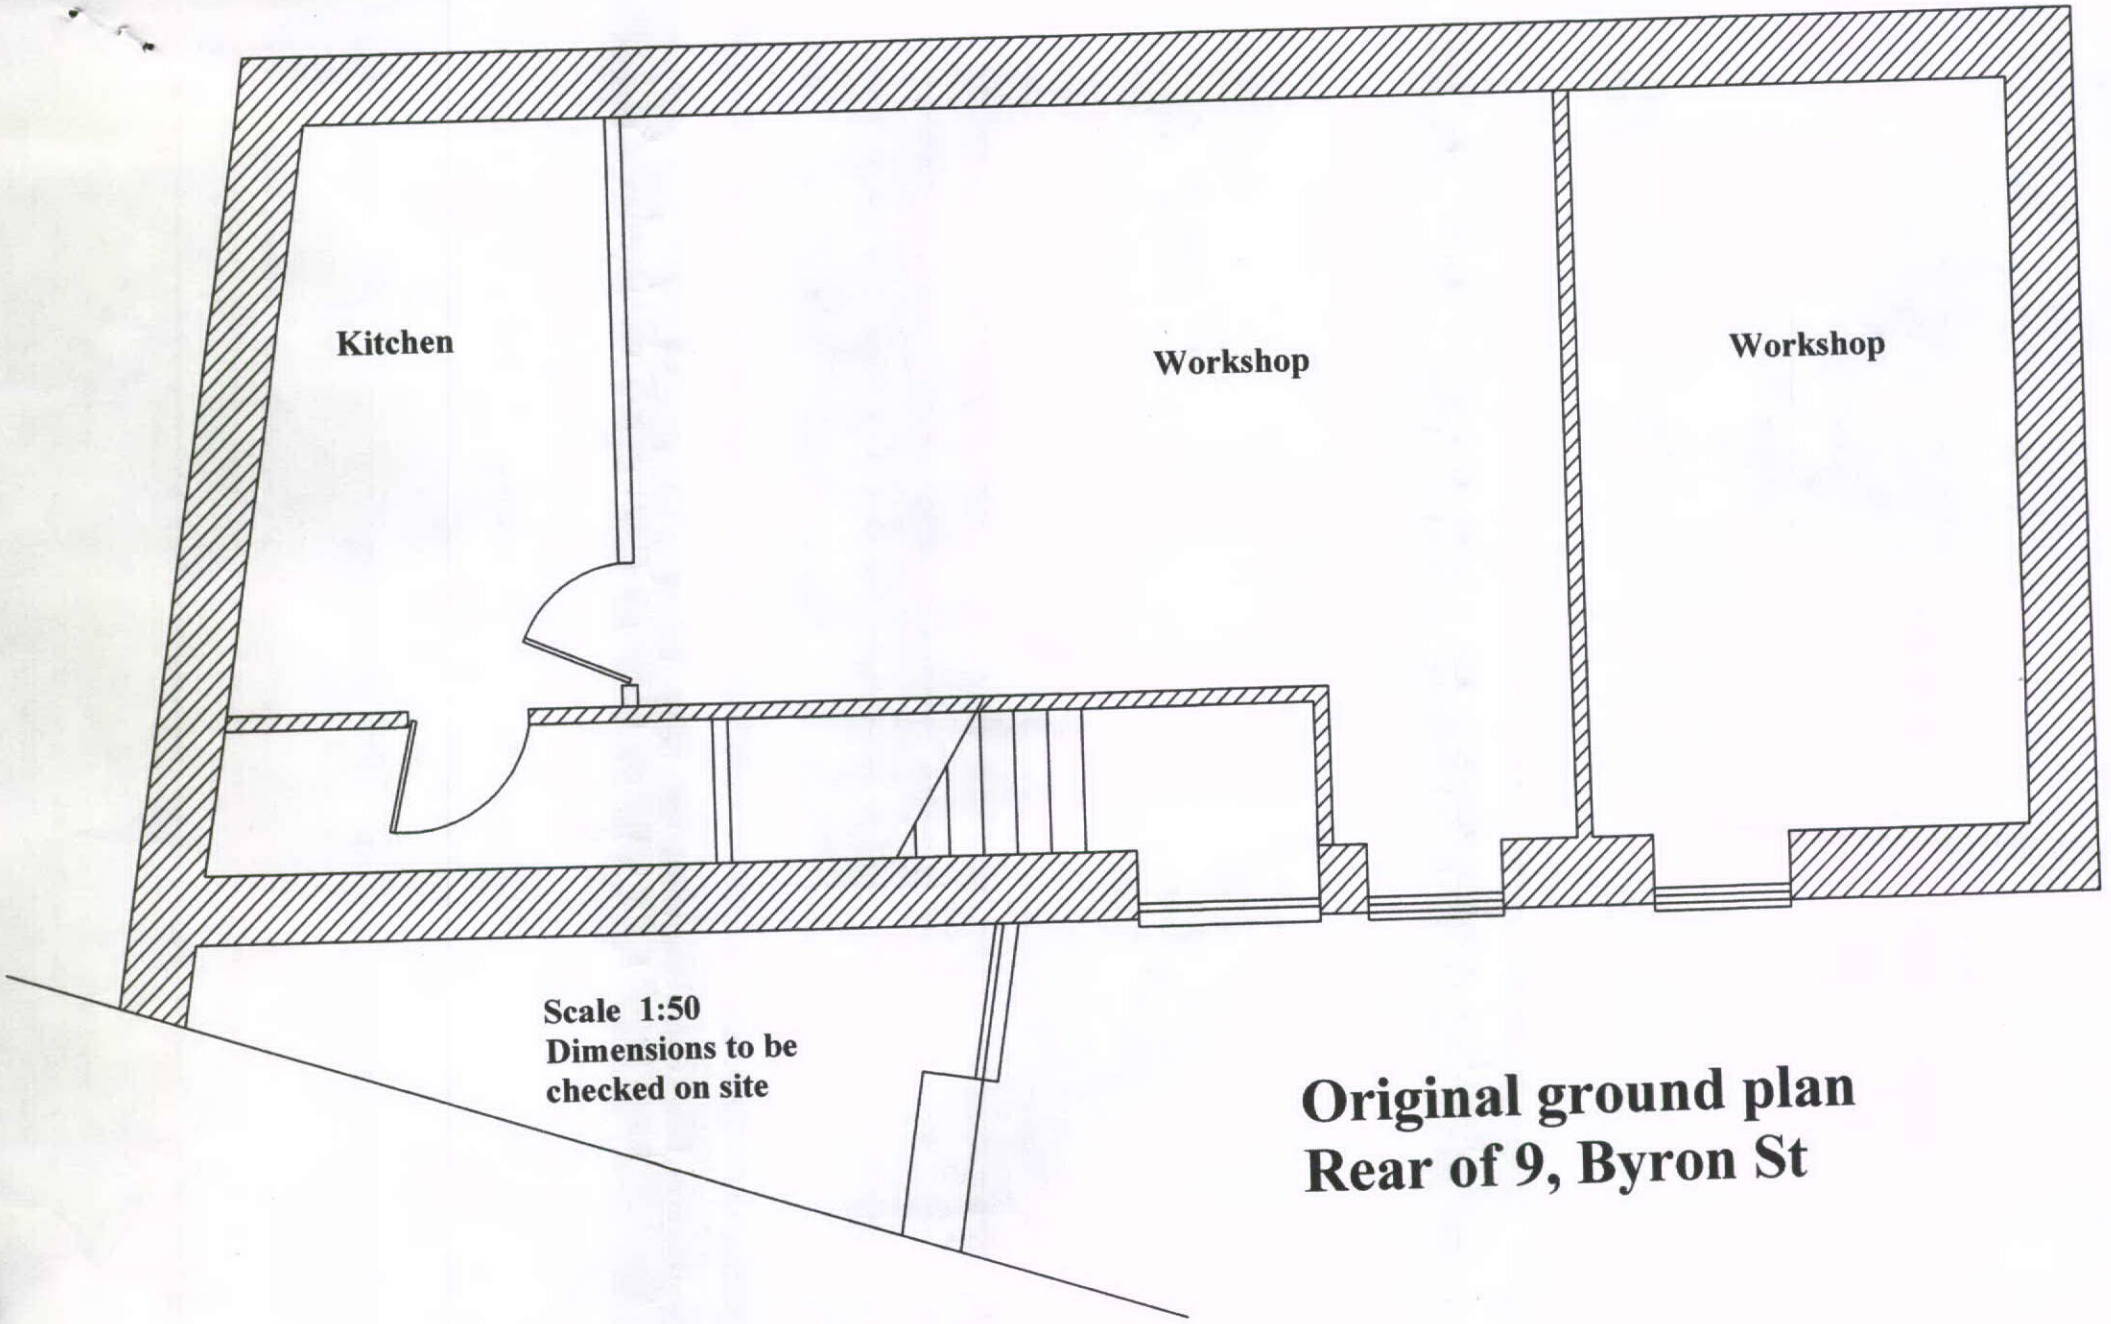


Original ground plan
Rear of 9, Byron St