HPK/2012/0327
-6 JUN 2012

EXISTING GABLE NORTH EAST ELEVATION

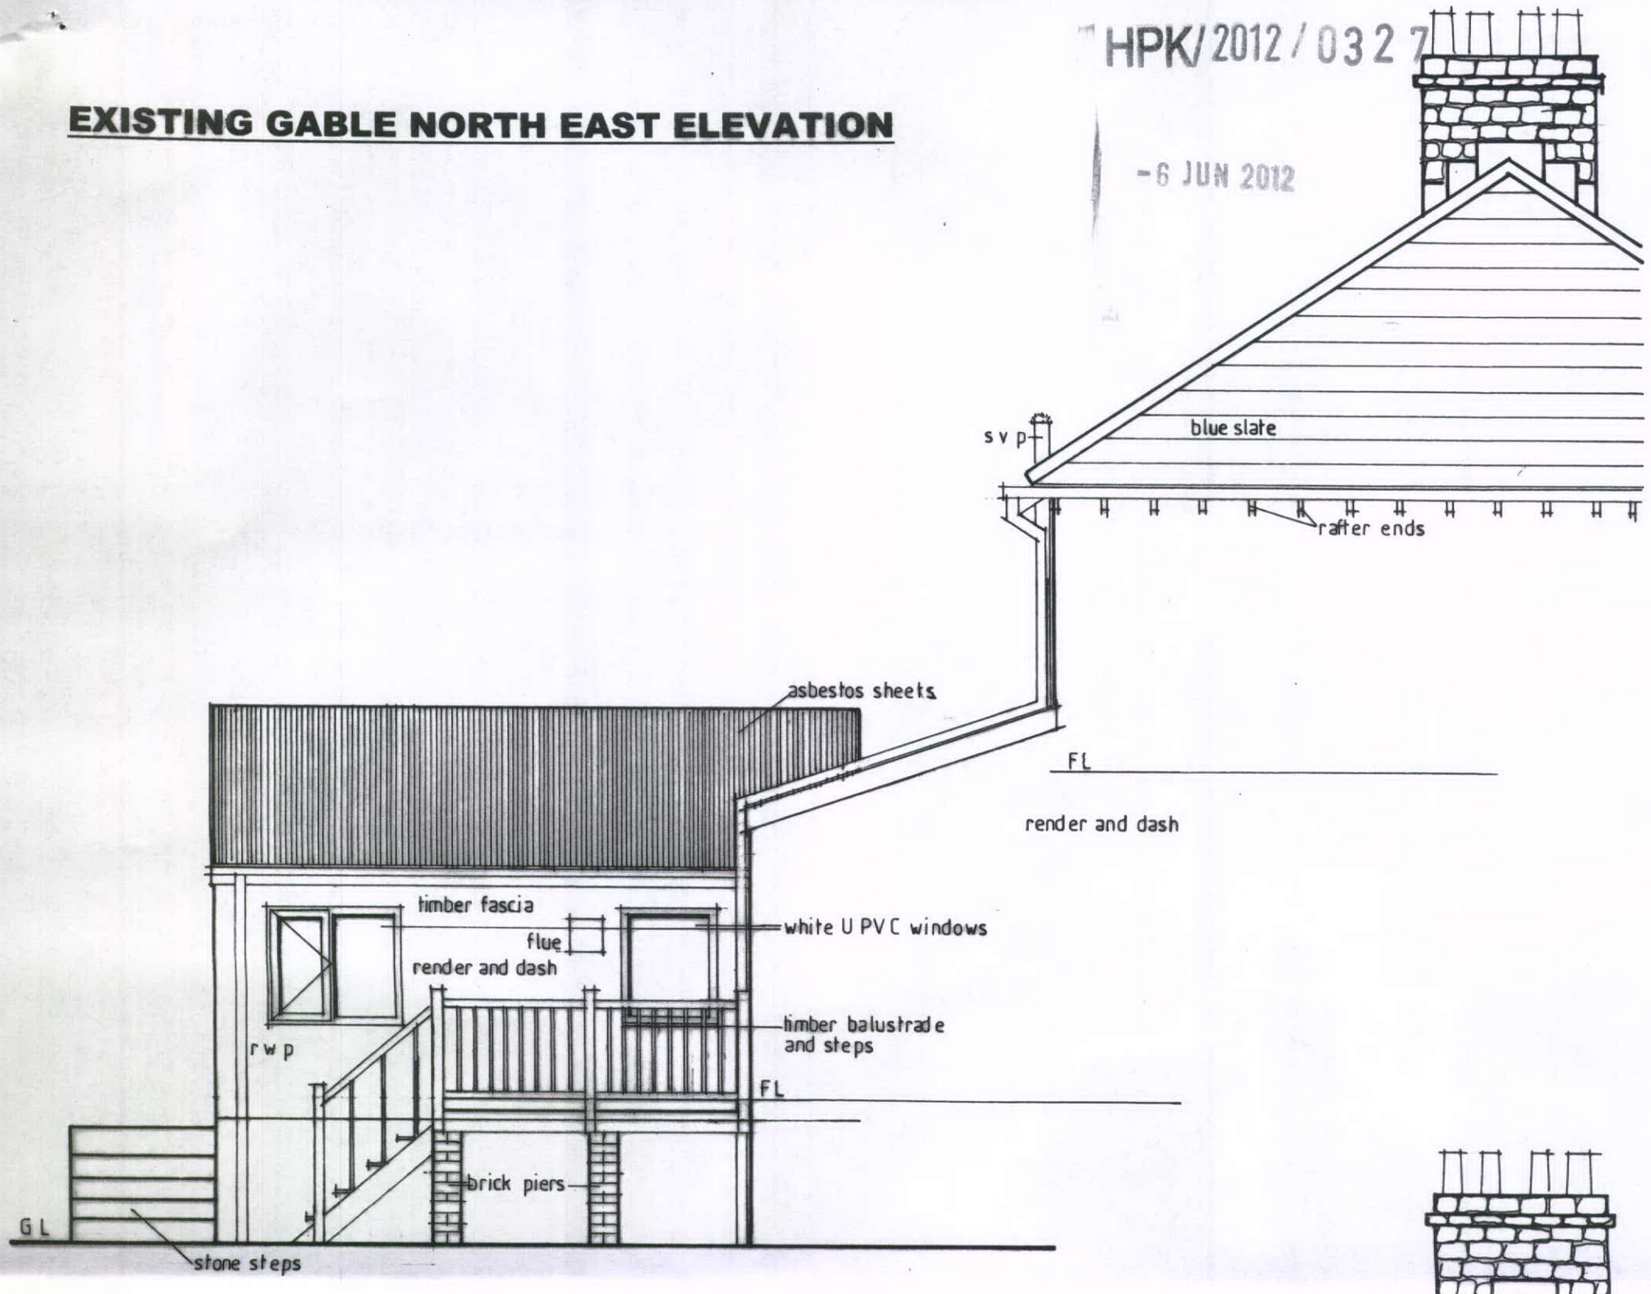

PROPOSED GABLE NORTH EAST ELEVATION.

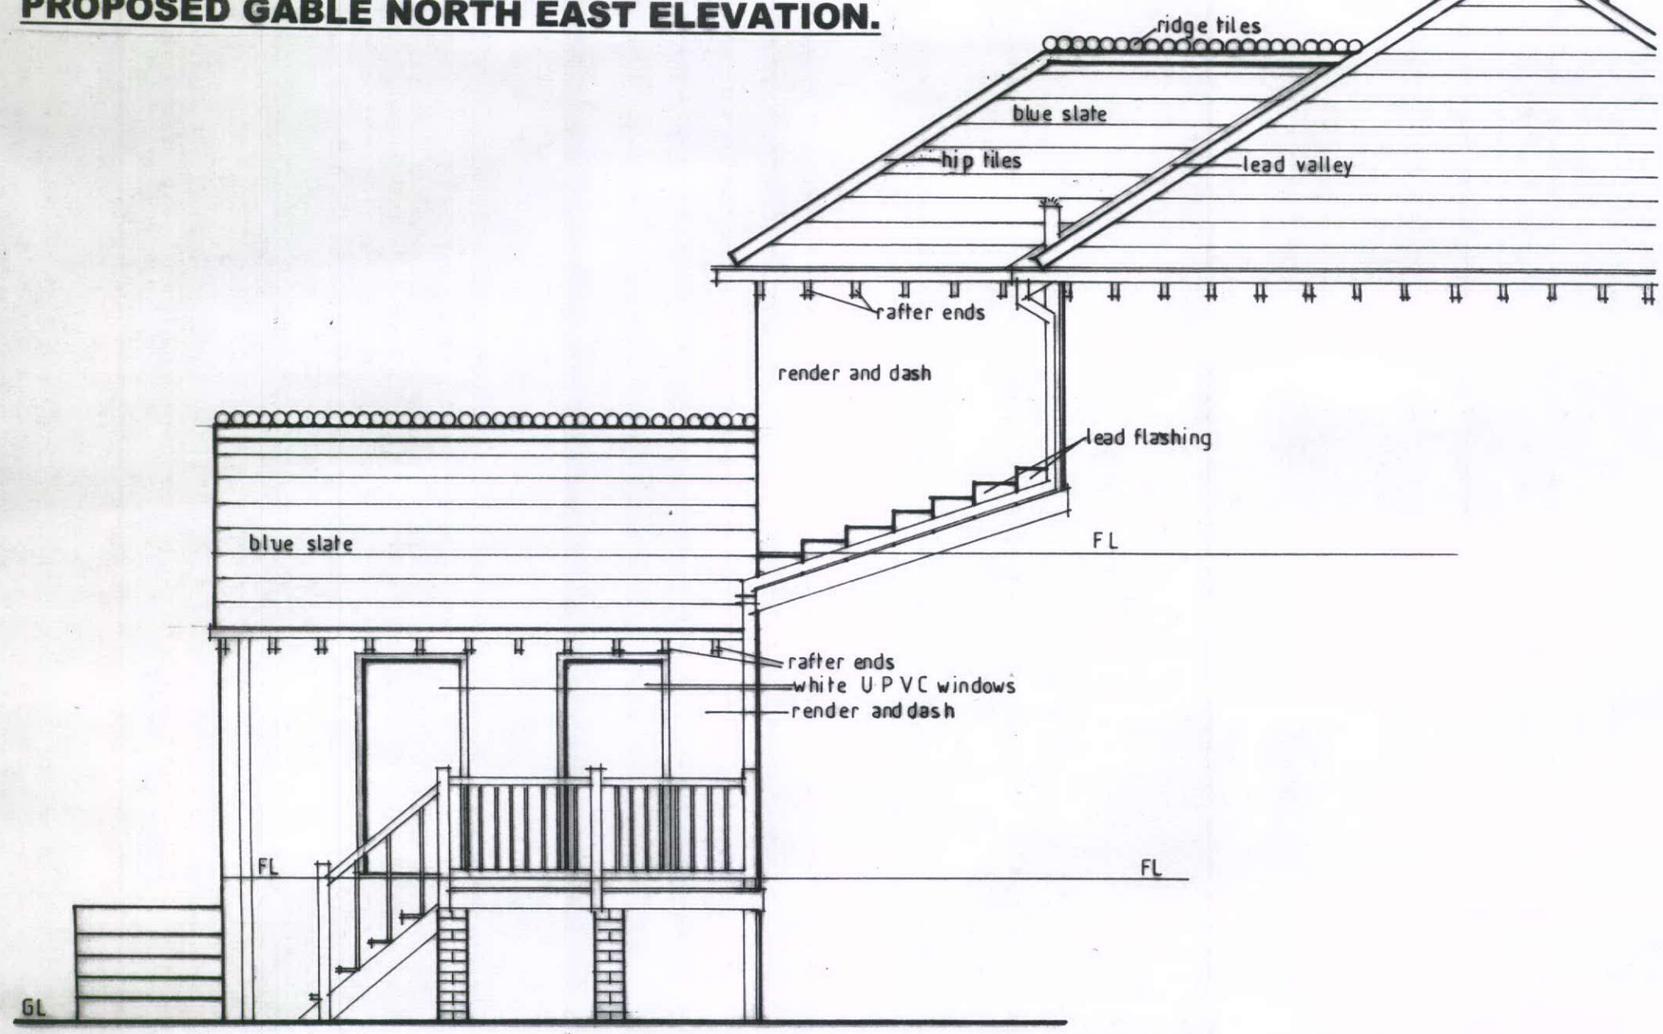

SHEET 8.