HPK/2012/0328

- 6 JUN 2012

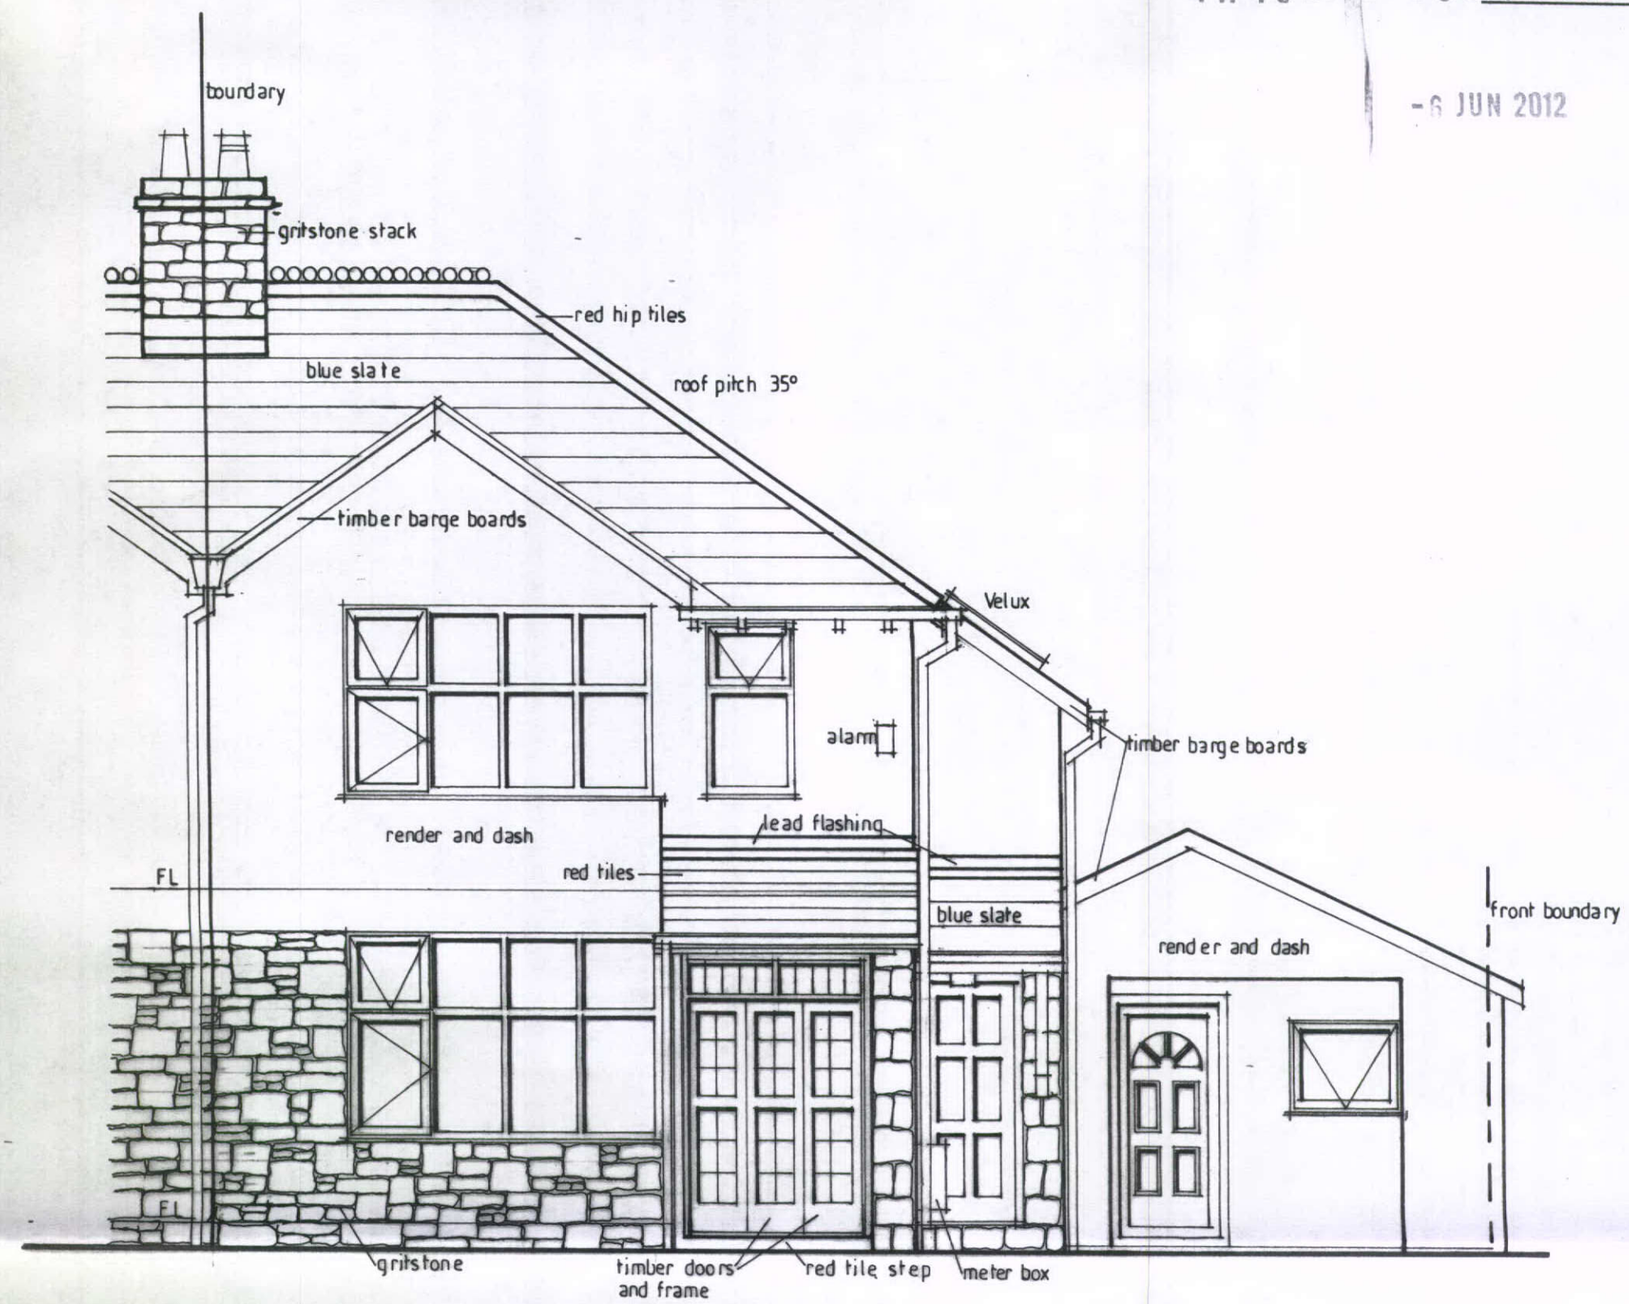

EXISTING FRONT NORTH WEST ELEVATION

