HPK/2012/0327
SHEET 4.
-6 JUN 2012

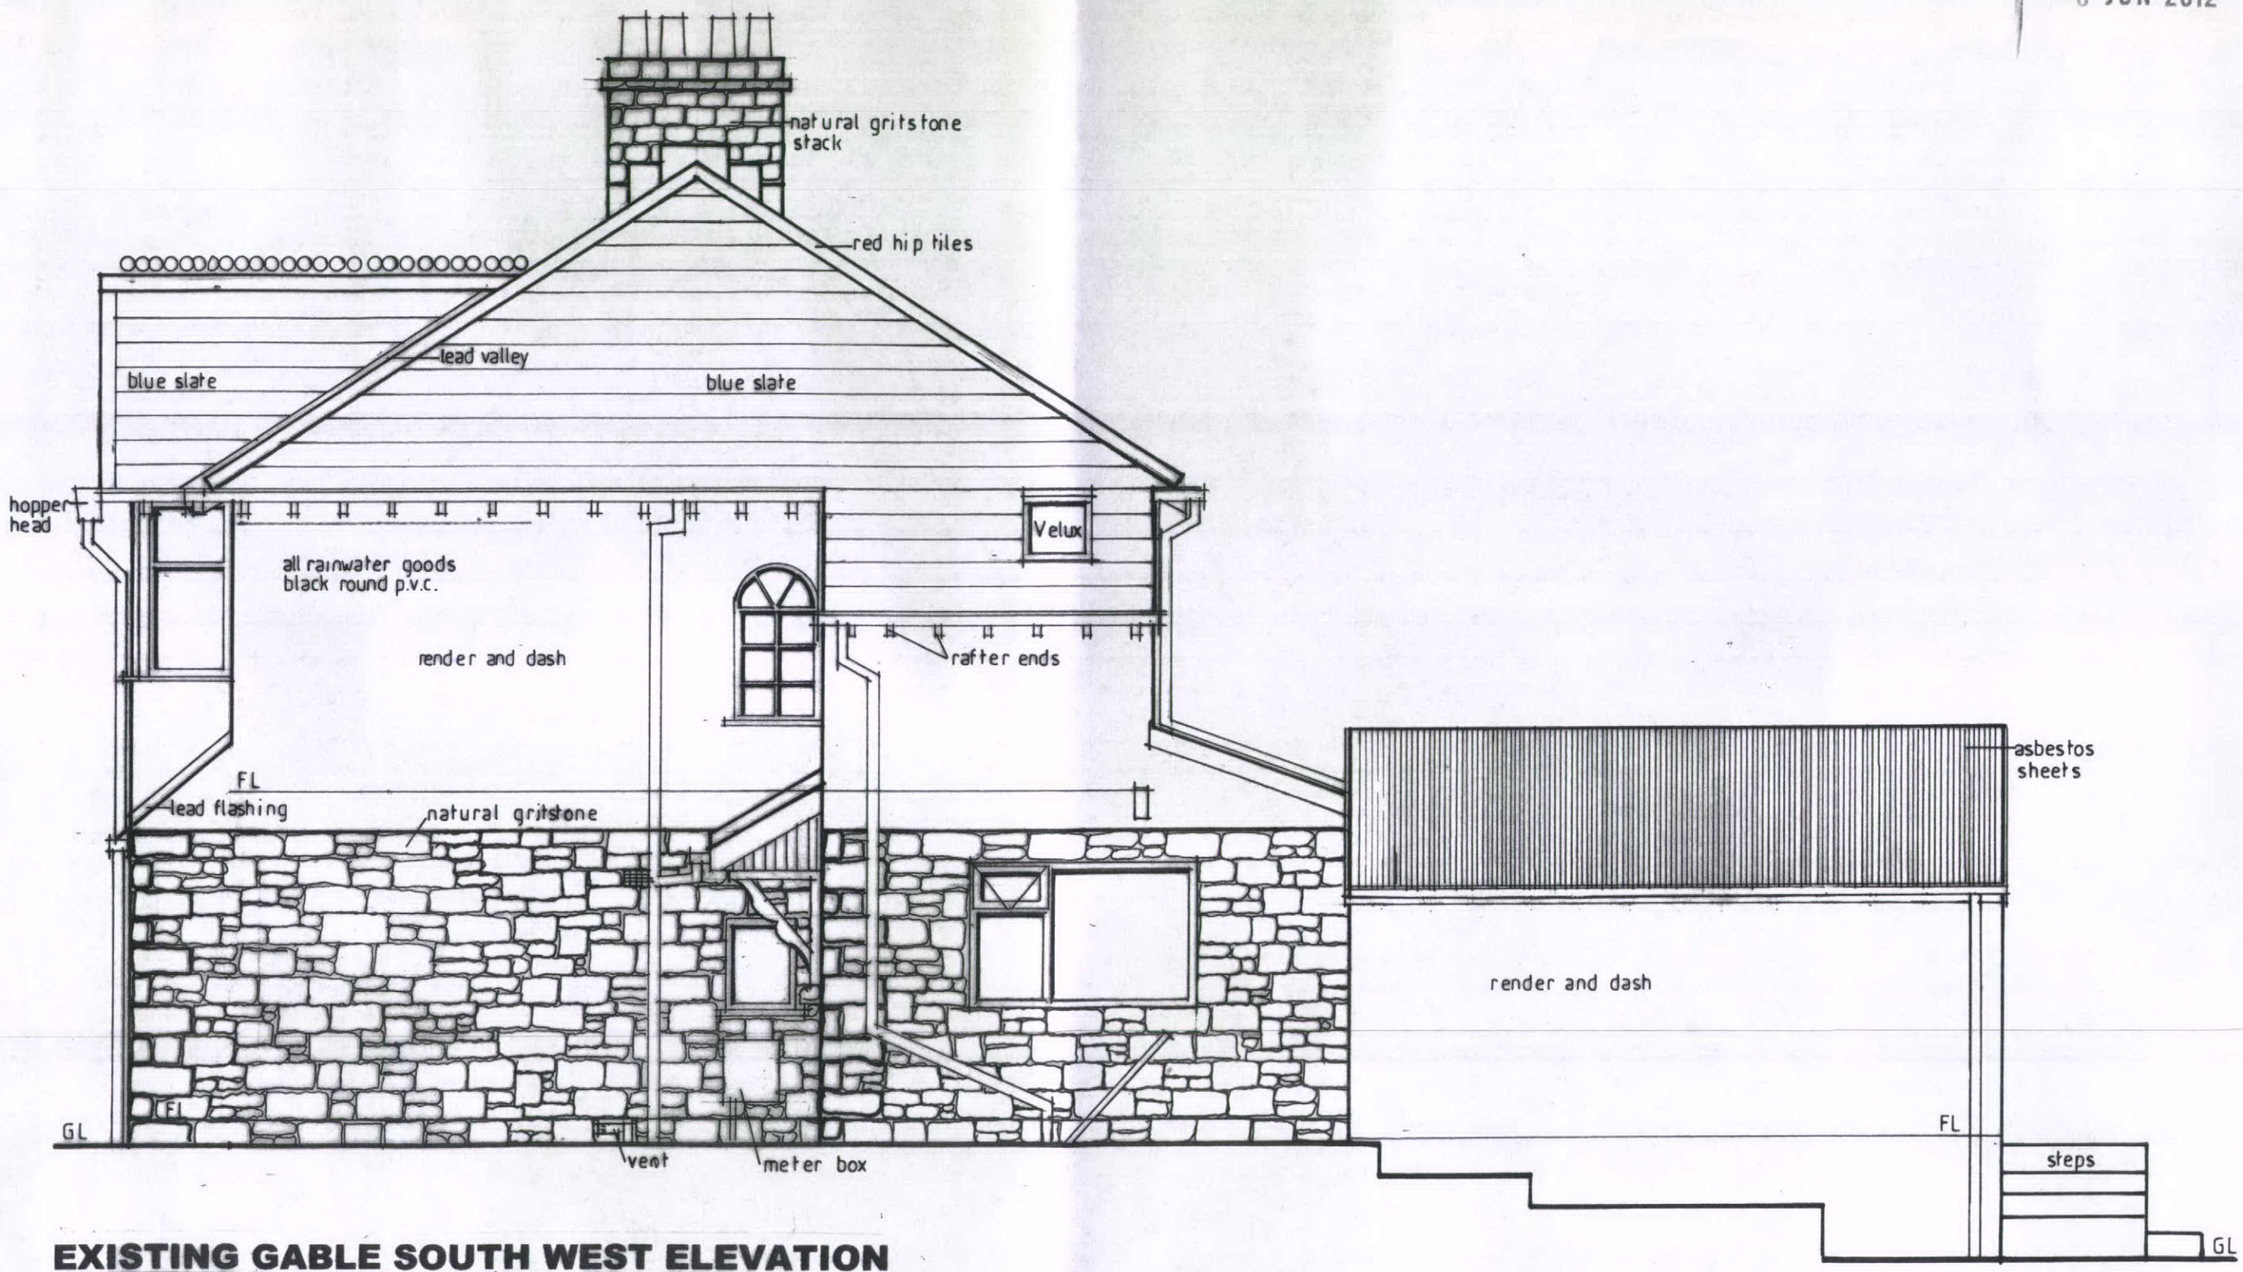

EXISTING GABLE SOUTH WEST ELEVATION