HPK/2012/0327

EXISTING GROUND FLOOR PLAN.

-6 JUN 2012

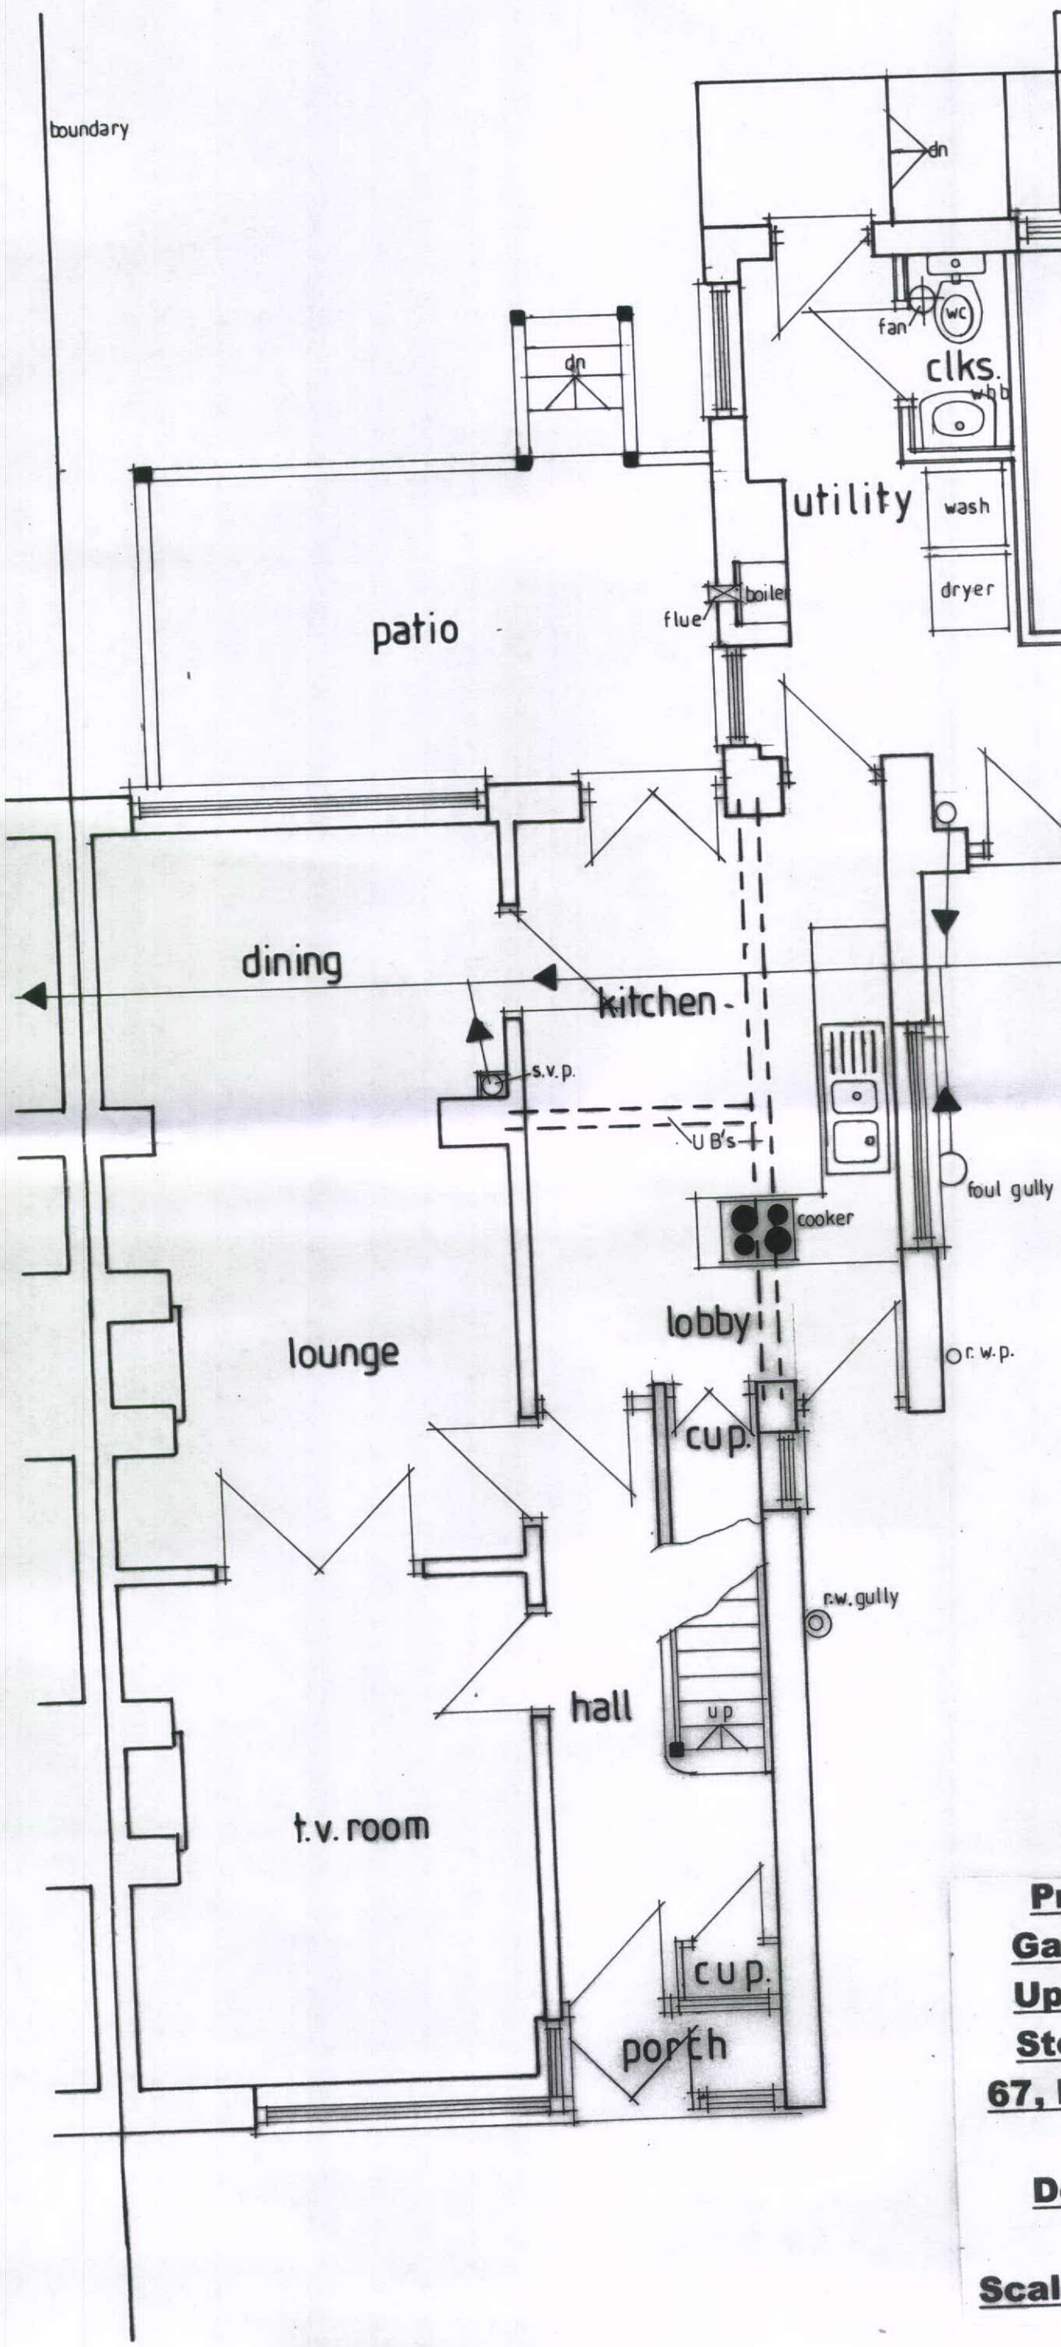

Proposed Two Storey Gable Addition Plus the Upgrading of the Single Storey Rear Addition at 67, Macclesfield Old Road, Burbage, Buxton, Derbyshire. SK17 9TZ.

For Mr L. Gilbride

Scale 1: 50. February 2012