HPK/2012/0327
-6 JUN 2012

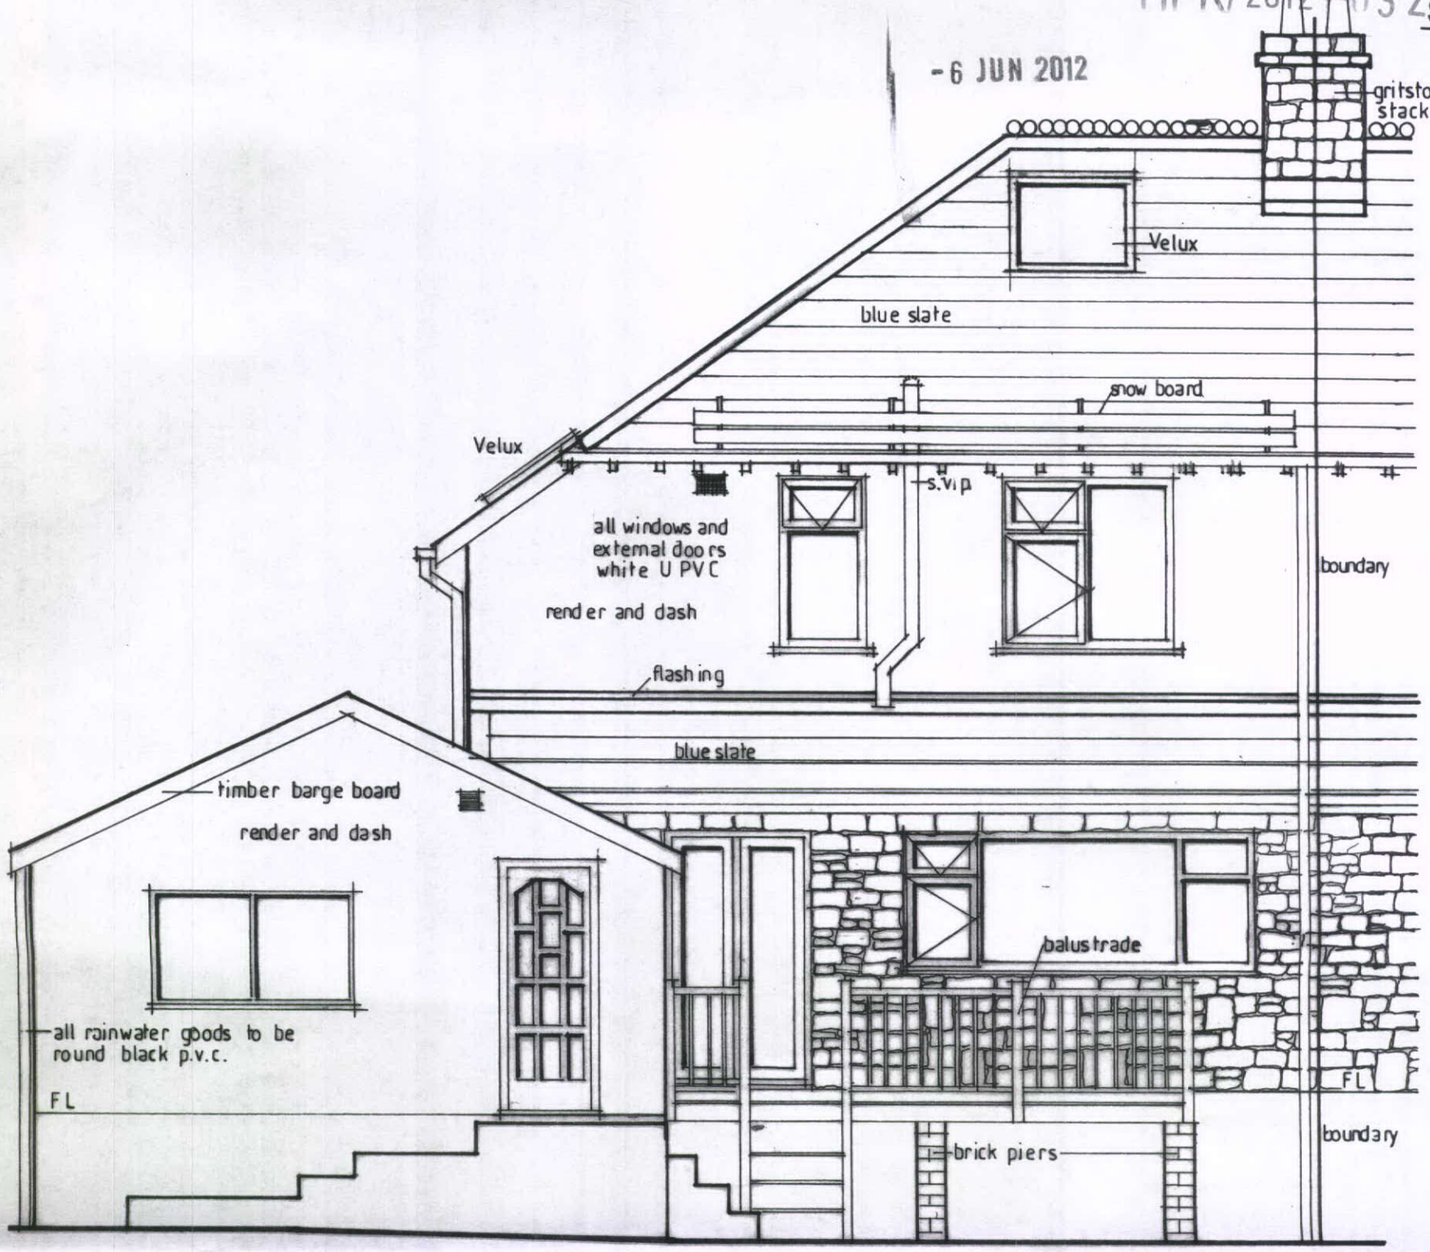

EXISTING REAR SOUTH EAST ELEVATION

