HPK/2012/0332

-8 JUN 2012

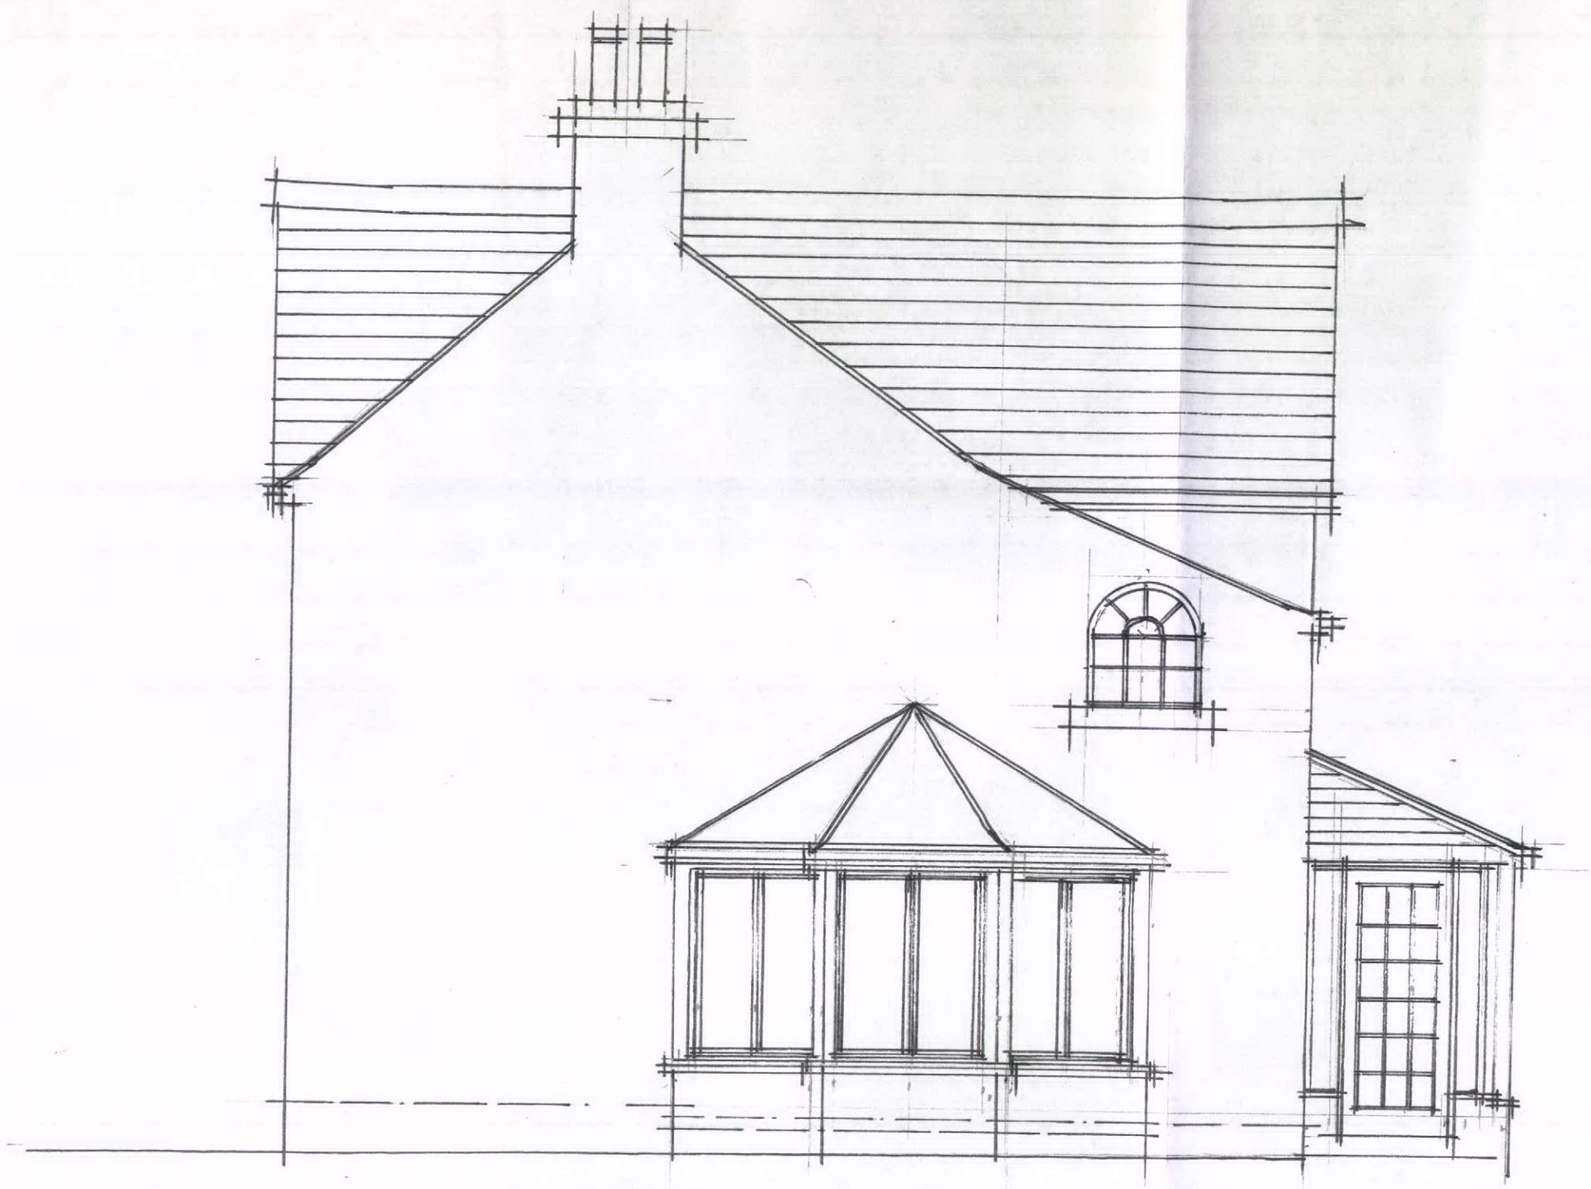

25 Corbar Road
Buxton
SK17 6RQ

Proposed Alterations
To Dwelling
For
Drs G & S Jowett



Notes:

Drawing Title
East Elevation as Existing

Drawing Scale
1:50

Date
30/05/2012

Drawing No.
1120/ 08

Revision No.

PDA GROUP

Price Dinsdale Associates
Ltd
Hewanicka & Price
Jeremy Price Design
Paul Dinsdale Architecture

8 The Quadrant, Buxton SK17 6AW
T; 01298 26234
M: 07770 597 998
E: paul.dinsdale@pda-group.co.uk