
HPK/2012/0306

-8 JUN 2012

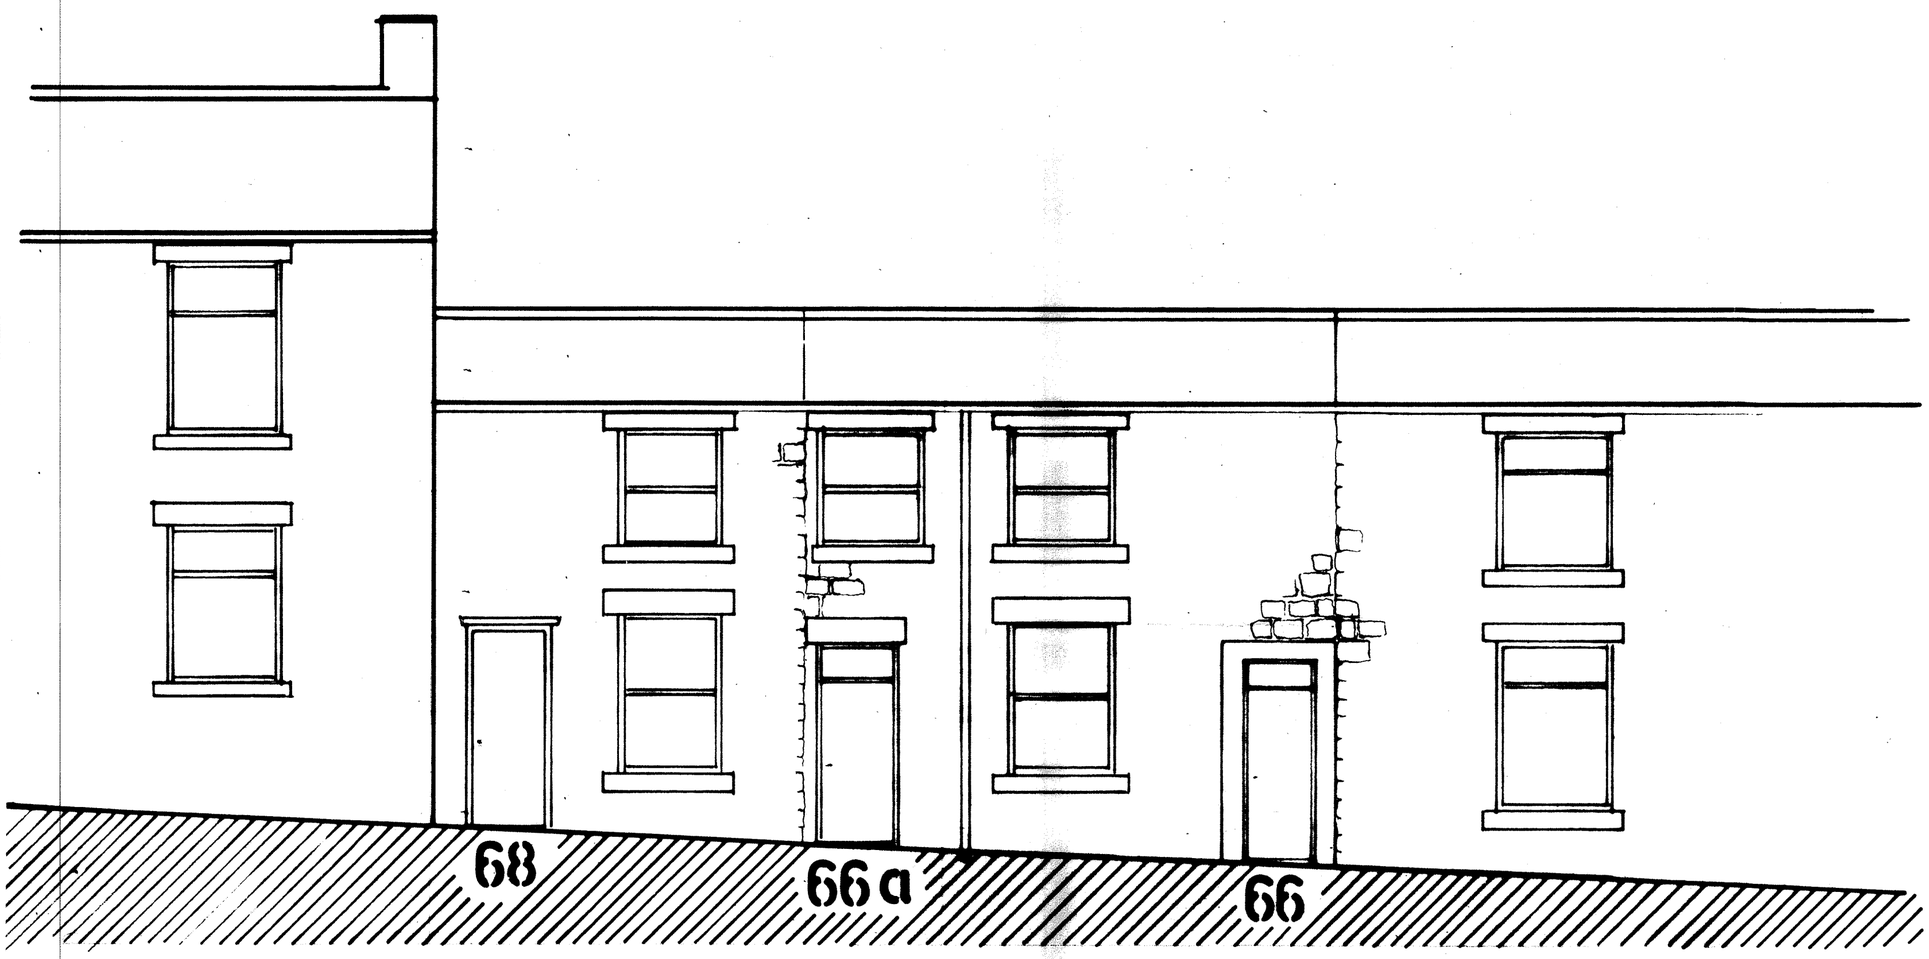

EXISTING ELEVATION

Client : Private House hold.

Project : Conversion of part shop, part dwelling To: one bedroom flat (one up one down)

Contract:
66 Station Rd.
Hadfield.
SK 13 1DL

Note:
there has not, nor will be any alterations to existing Plans and elevations, internal or external.

Scale 1:50

My Ref: HPK/2012/0306
8/06/2012 --
Drawn by: LADAN WRIGHT
27, Lakeham Green, Bramhall
SK7. 3LG. tel: 07505000184