

HPK/2012/0316
12 JUN 2012

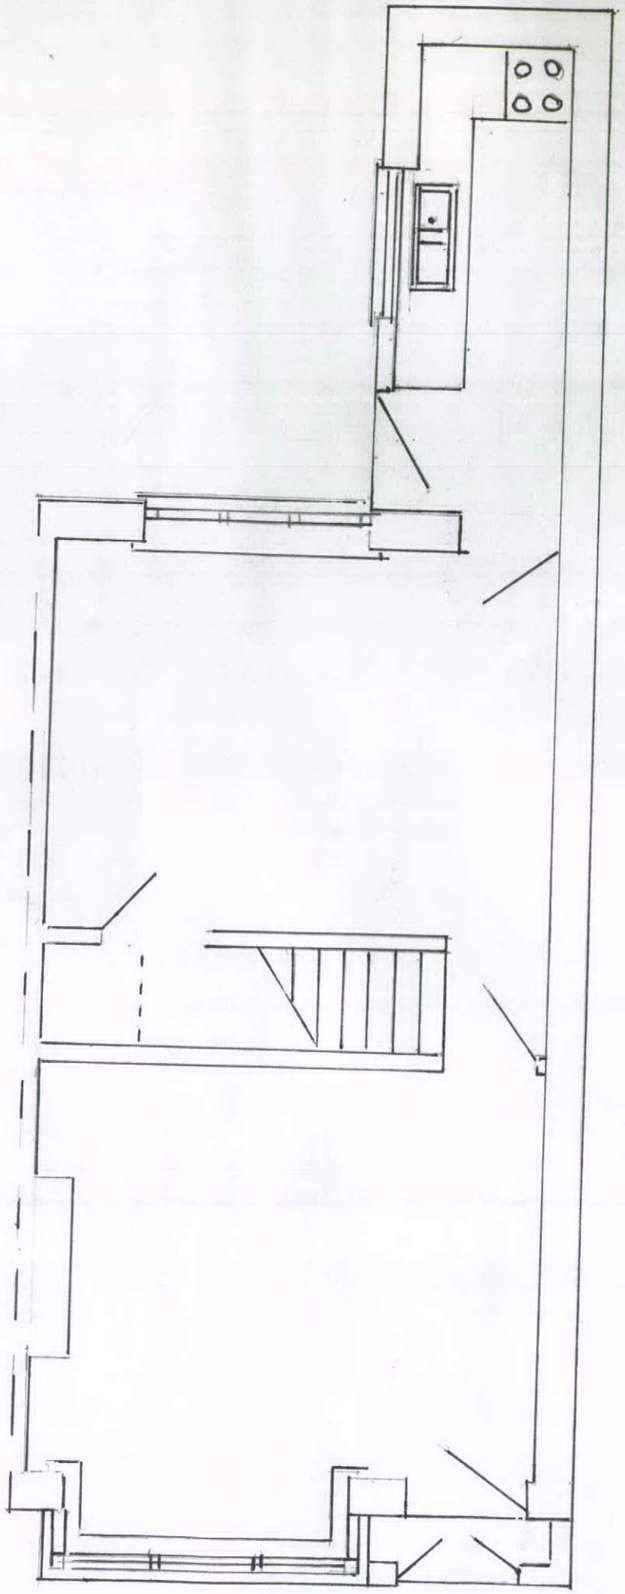

PASSAGE

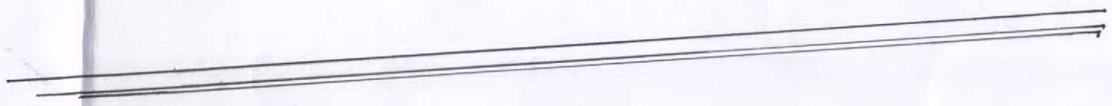



EXISTING NORTH ELEVATION

MR & MRS WILKINSON	
20 CHURCH TERRACE OLD GLOSSOP	
JOB TITLE	KITCHEN EXTENSION
SCALE	1 : 50