

HPK/2012/0316

12 JUN 2012

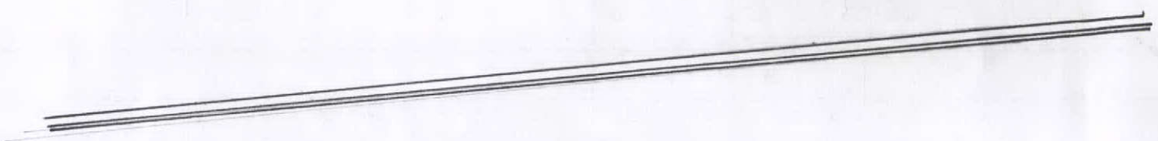

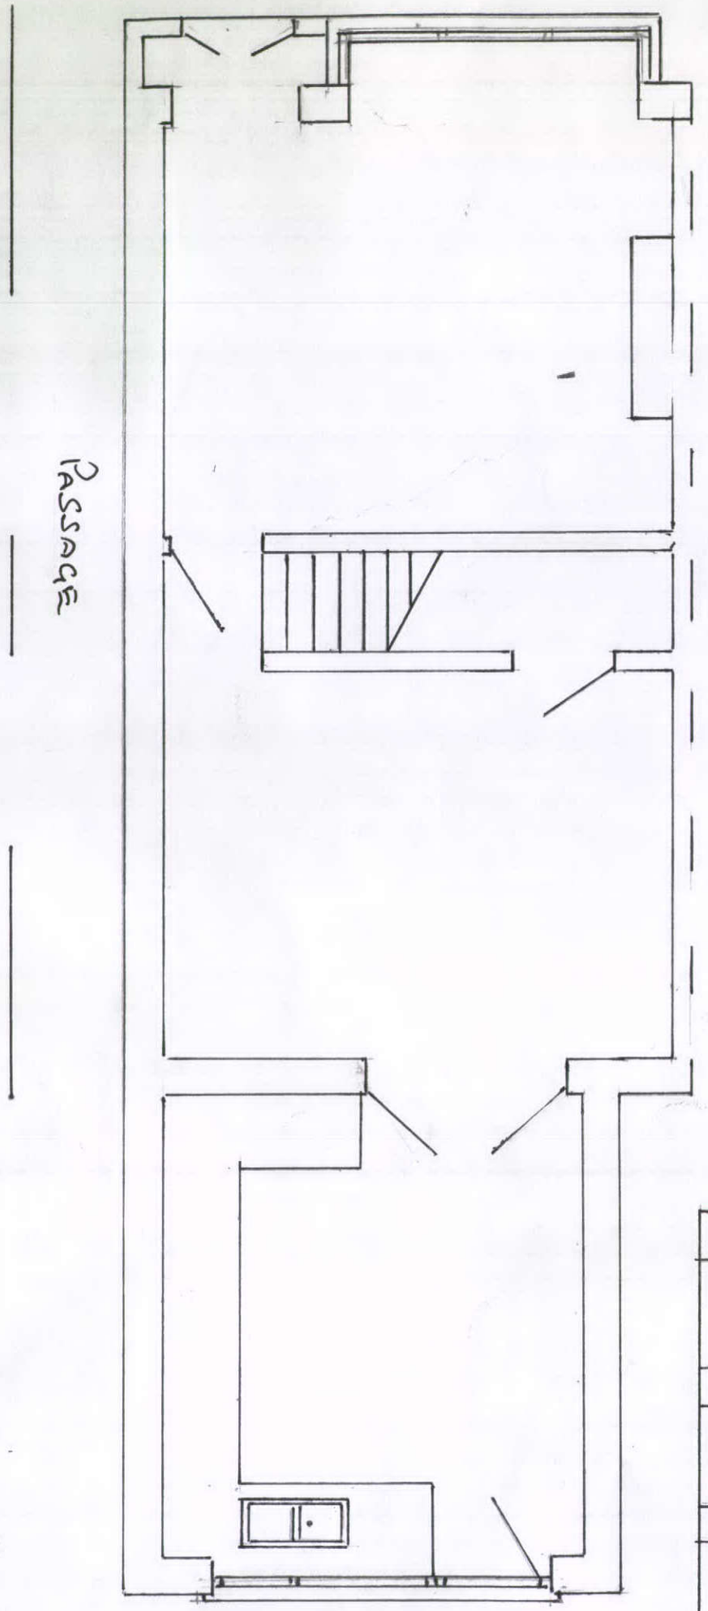

PROPOSED REAR ELEVATION



MR & MRS WILKINSON	
20 CHURCH TERRACE OLD GROSSOP	
JOB TITLE	
KITCHEN EXTENSION	
SCALE	
1 : 50	