
HPK/2012/0316
12 JUN 2012

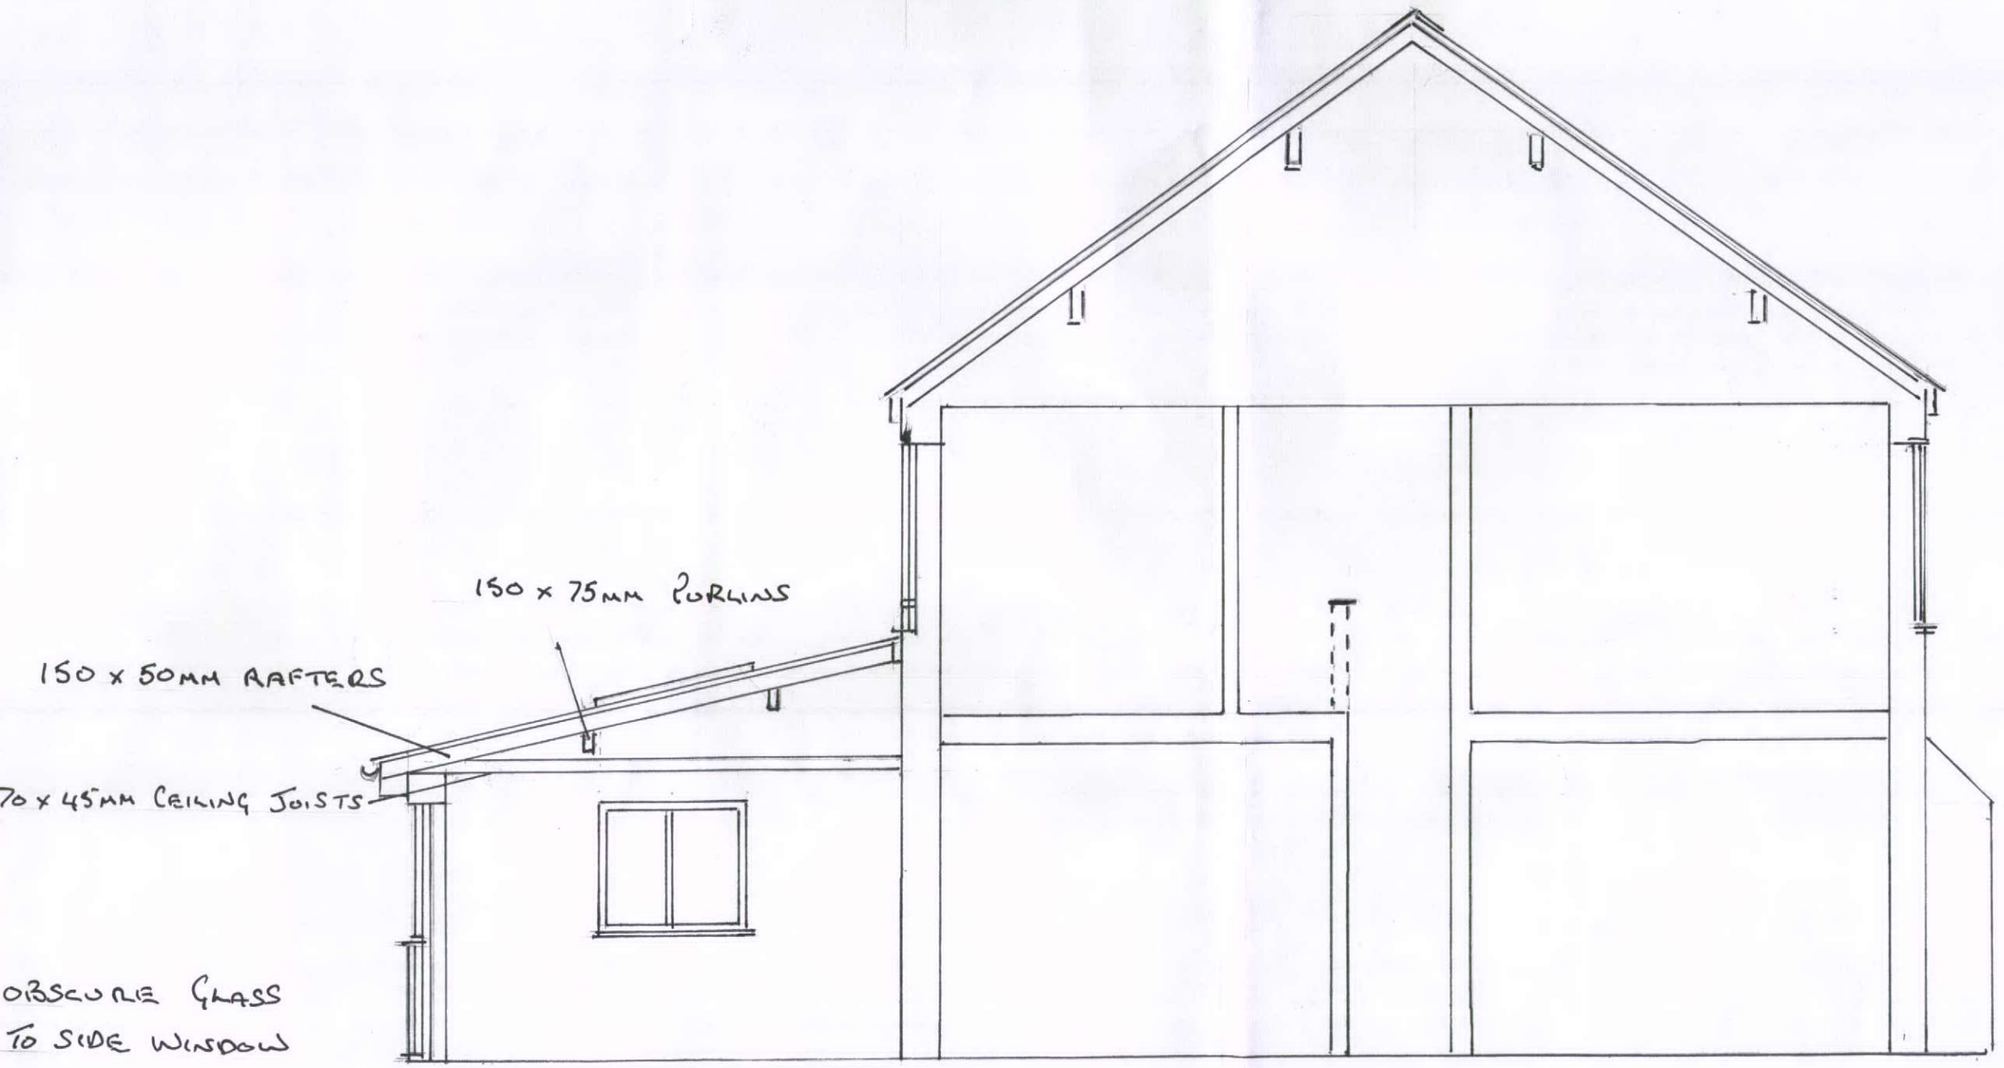

PROPOSED SIDE ELEVATION

MR & MRS WILKINSON
20 CHURCH TERRACE OLD GLOSSOP
JOB TITLE
KITCHEN EXTENSION
SCALE
1 : 50